




Front Elevation(North West Facing)  
(Scale 1:100)



Side Elevation(North East Facing)  
(Scale 1:100)

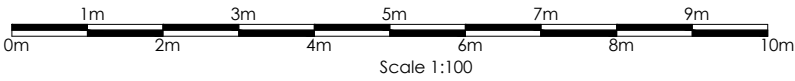

Rear Elevation(South East Facing)  
(Scale 1:100)

| REV | DATE | REVISION DETAILS | BY |
|-----|------|------------------|----|
|-----|------|------------------|----|

Copyright - This Drawing may not be copied, shown or  
given to a competitor without express permission from  
All dimensions to be checked on site  
It is the clients responsibility to check all details.

|         |                                                                            |
|---------|----------------------------------------------------------------------------|
| PROJECT | 43 Meadow Lane,<br>Lindfield,<br>Haywards Heath, West Sussex,<br>RH16 2RJ. |
|---------|----------------------------------------------------------------------------|

|        |                 |
|--------|-----------------|
| CLIENT | Mr Simon Pearce |
|--------|-----------------|

|       |                     |
|-------|---------------------|
| TITLE | Existing Elevations |
|-------|---------------------|

|         |         |          |
|---------|---------|----------|
| DRWG No | 2025-02 | REVISION |
|         |         | -        |

|            |       |       |
|------------|-------|-------|
| DATE       | SCALE | DRAWN |
| 01/09/2025 | 1:100 | -     |