




SP Site Plan reference
Scale 1:200

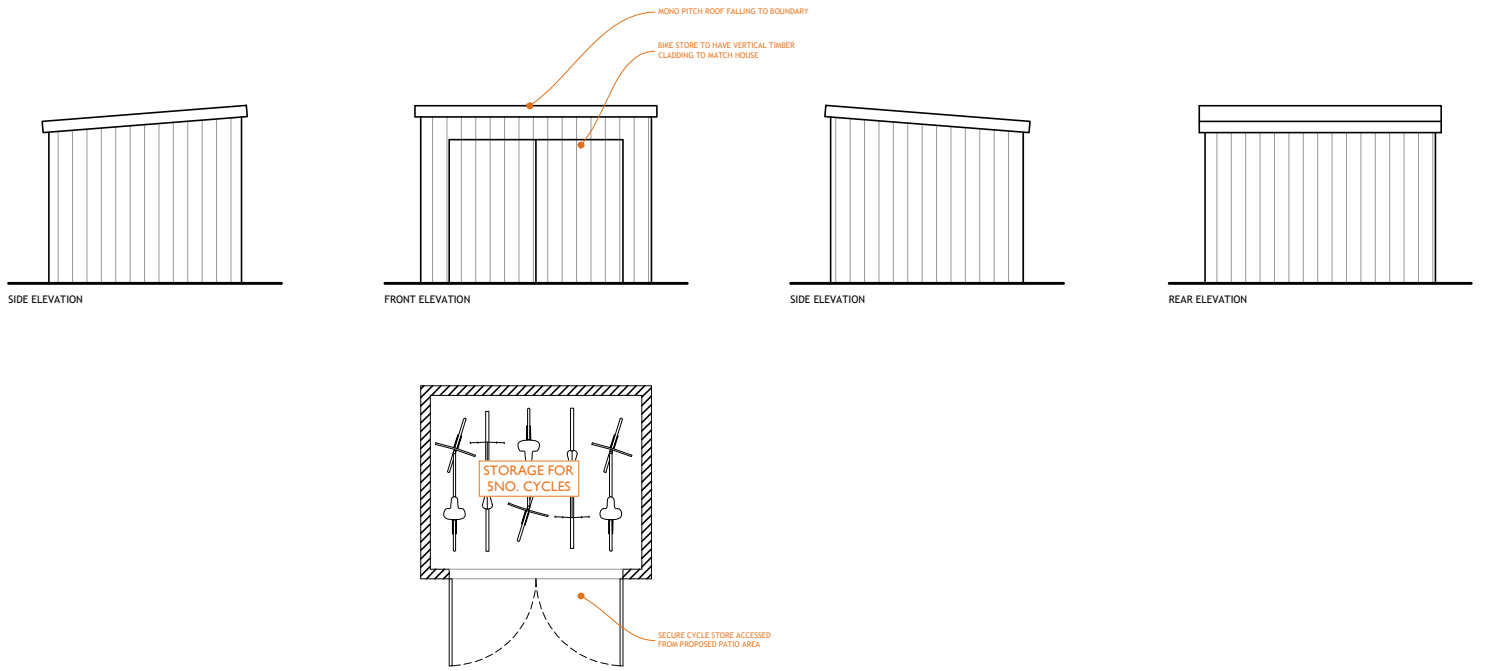

DT Cycle Store Details
Scale 1:100