




SEWAGE TREATMENT PLANT - KLARGESTER BIOFICIENT 1
The Klargest BioFicient range of sewage treatment plants are suitable for shallow dig installations. The BioFicient 1 is manufactured from MDPE unlike the rest of the BioFicient range which is manufactured from GRP. The BioFicient 1 is a robust sewage treatment plant that is suitable for properties up to and including 4 bedrooms and can be installed with either a concrete or pea gravel backfill subject to suitable ground conditions.

RUBBLE FILLED SOAKAWAY:
92m2 roof area requires a rubble filled soakaway of $(92\text{m}^2 \times (50/3000)) / 0.3 = 5.11\text{m}^3$

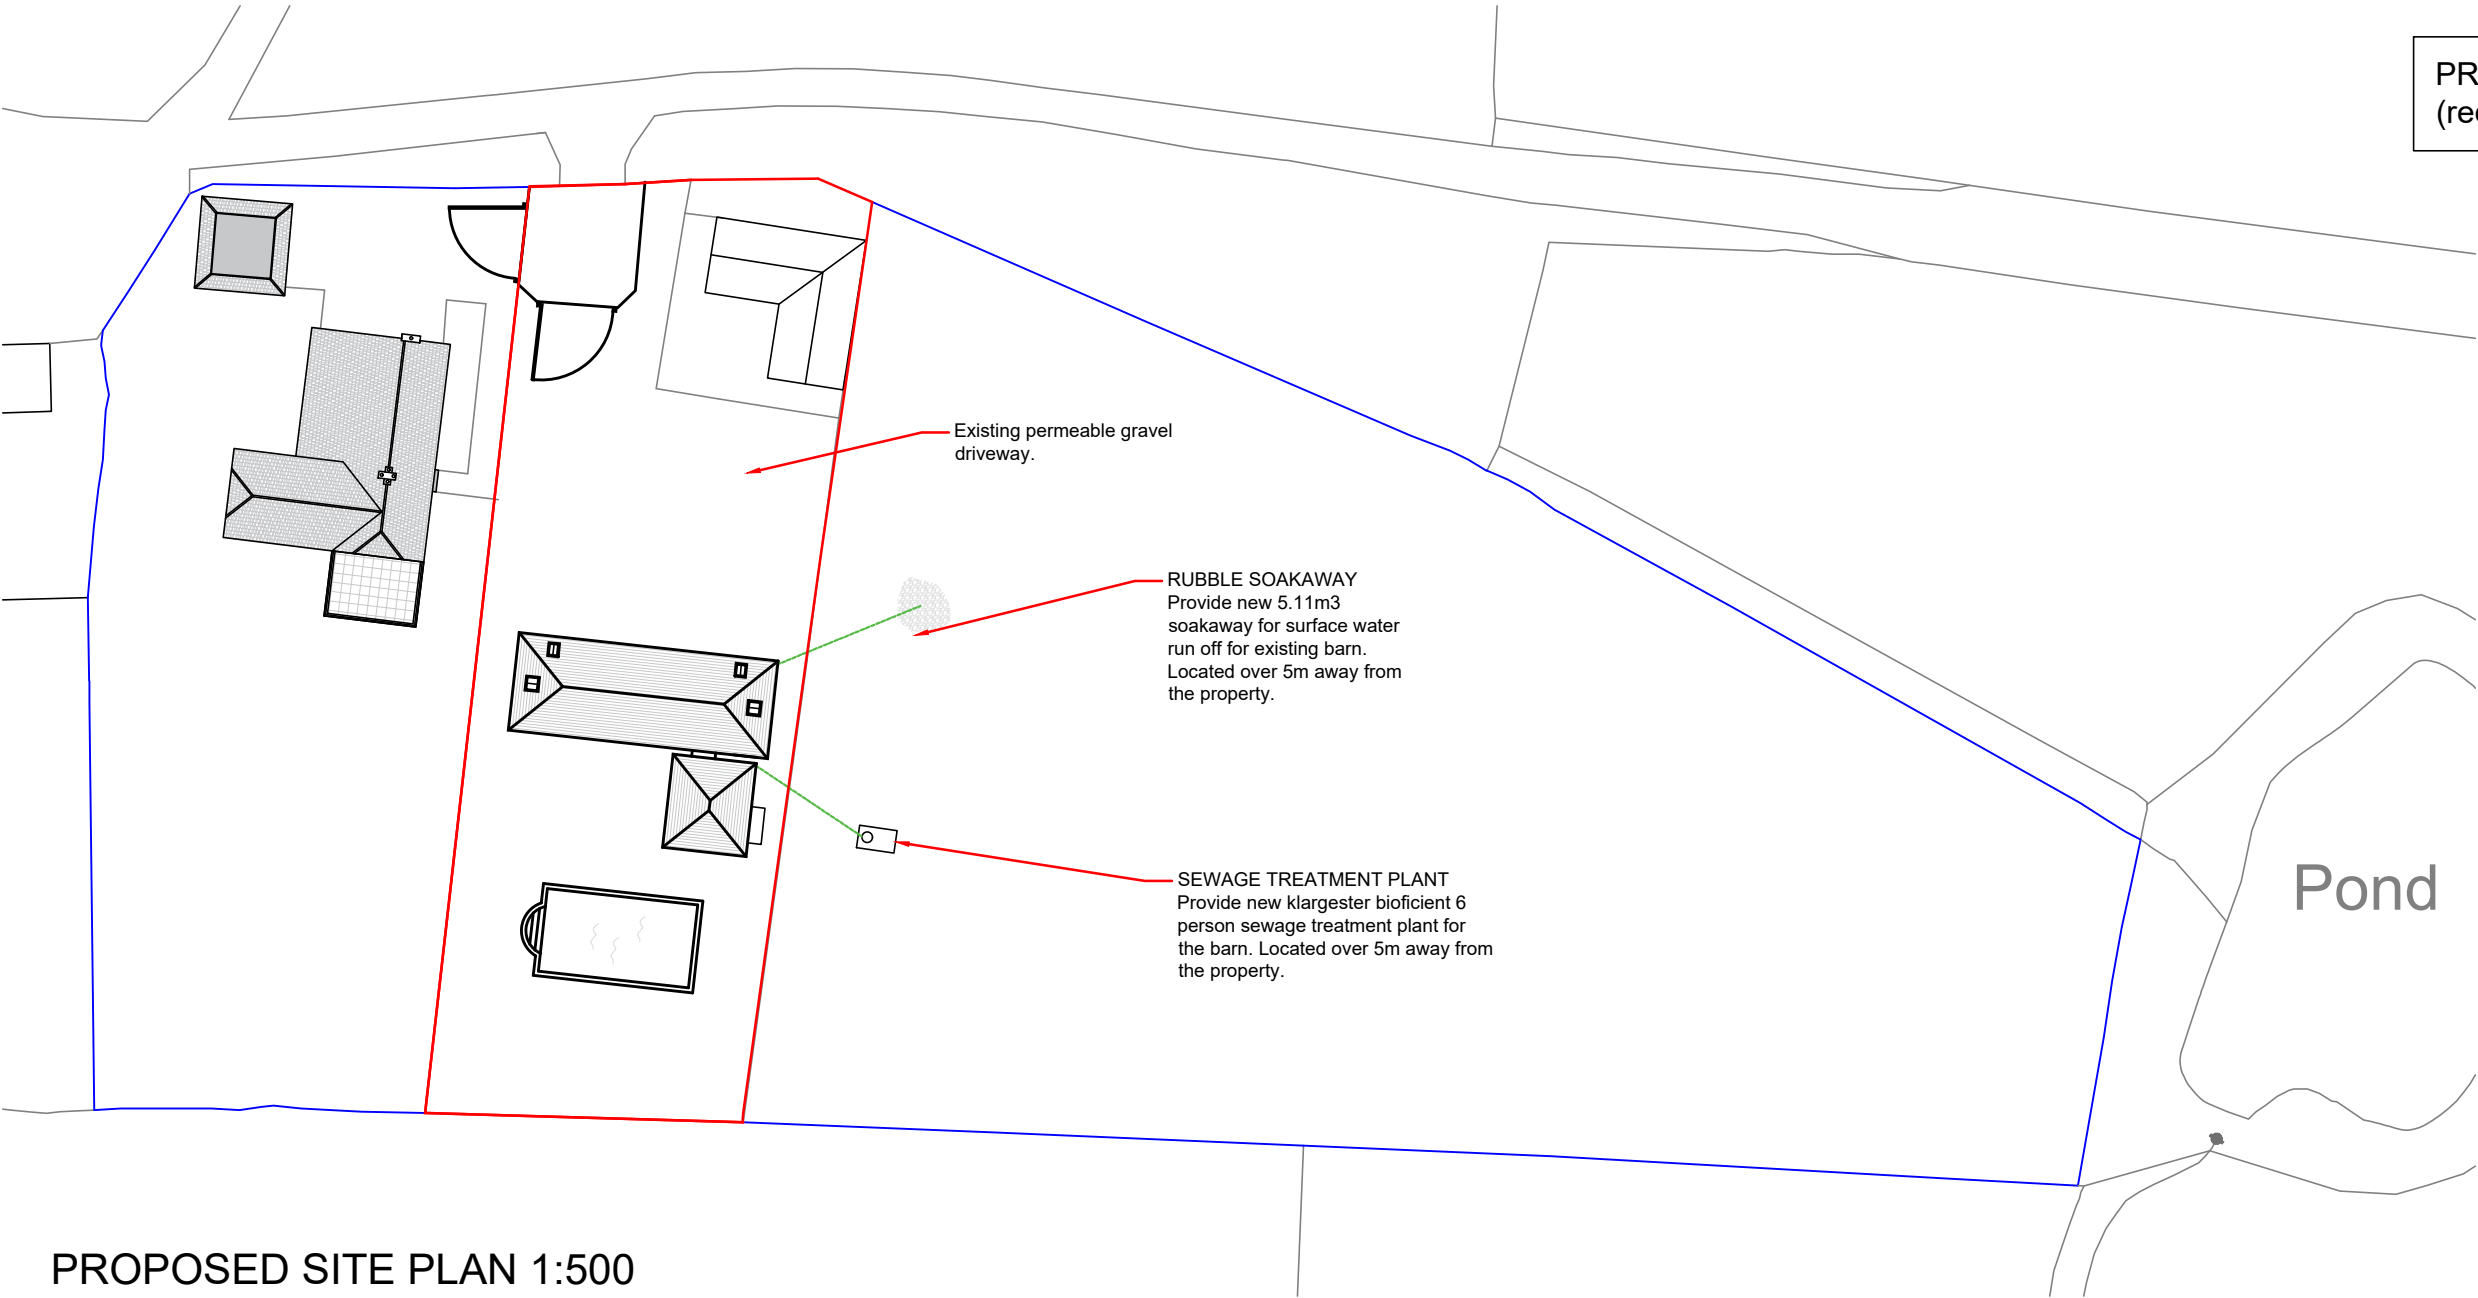

PROPOSED PICKHAMS BARN SITE
(red line): 525m2



Client
-

Project title
**Pickhams Cottage,
Cuckfield Road
Hurstpierpoint
BN6 9LL**

Drawing description
Drainage Assessment

Scale
1:500 @ A3


Date
Mar 2024



Drawing no.
CDMS-21009.16

Revision
C

PROPOSED SITE PLAN 1:500

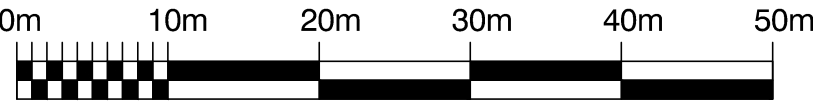

Scale Bar 1:500