


Site plan 1:200

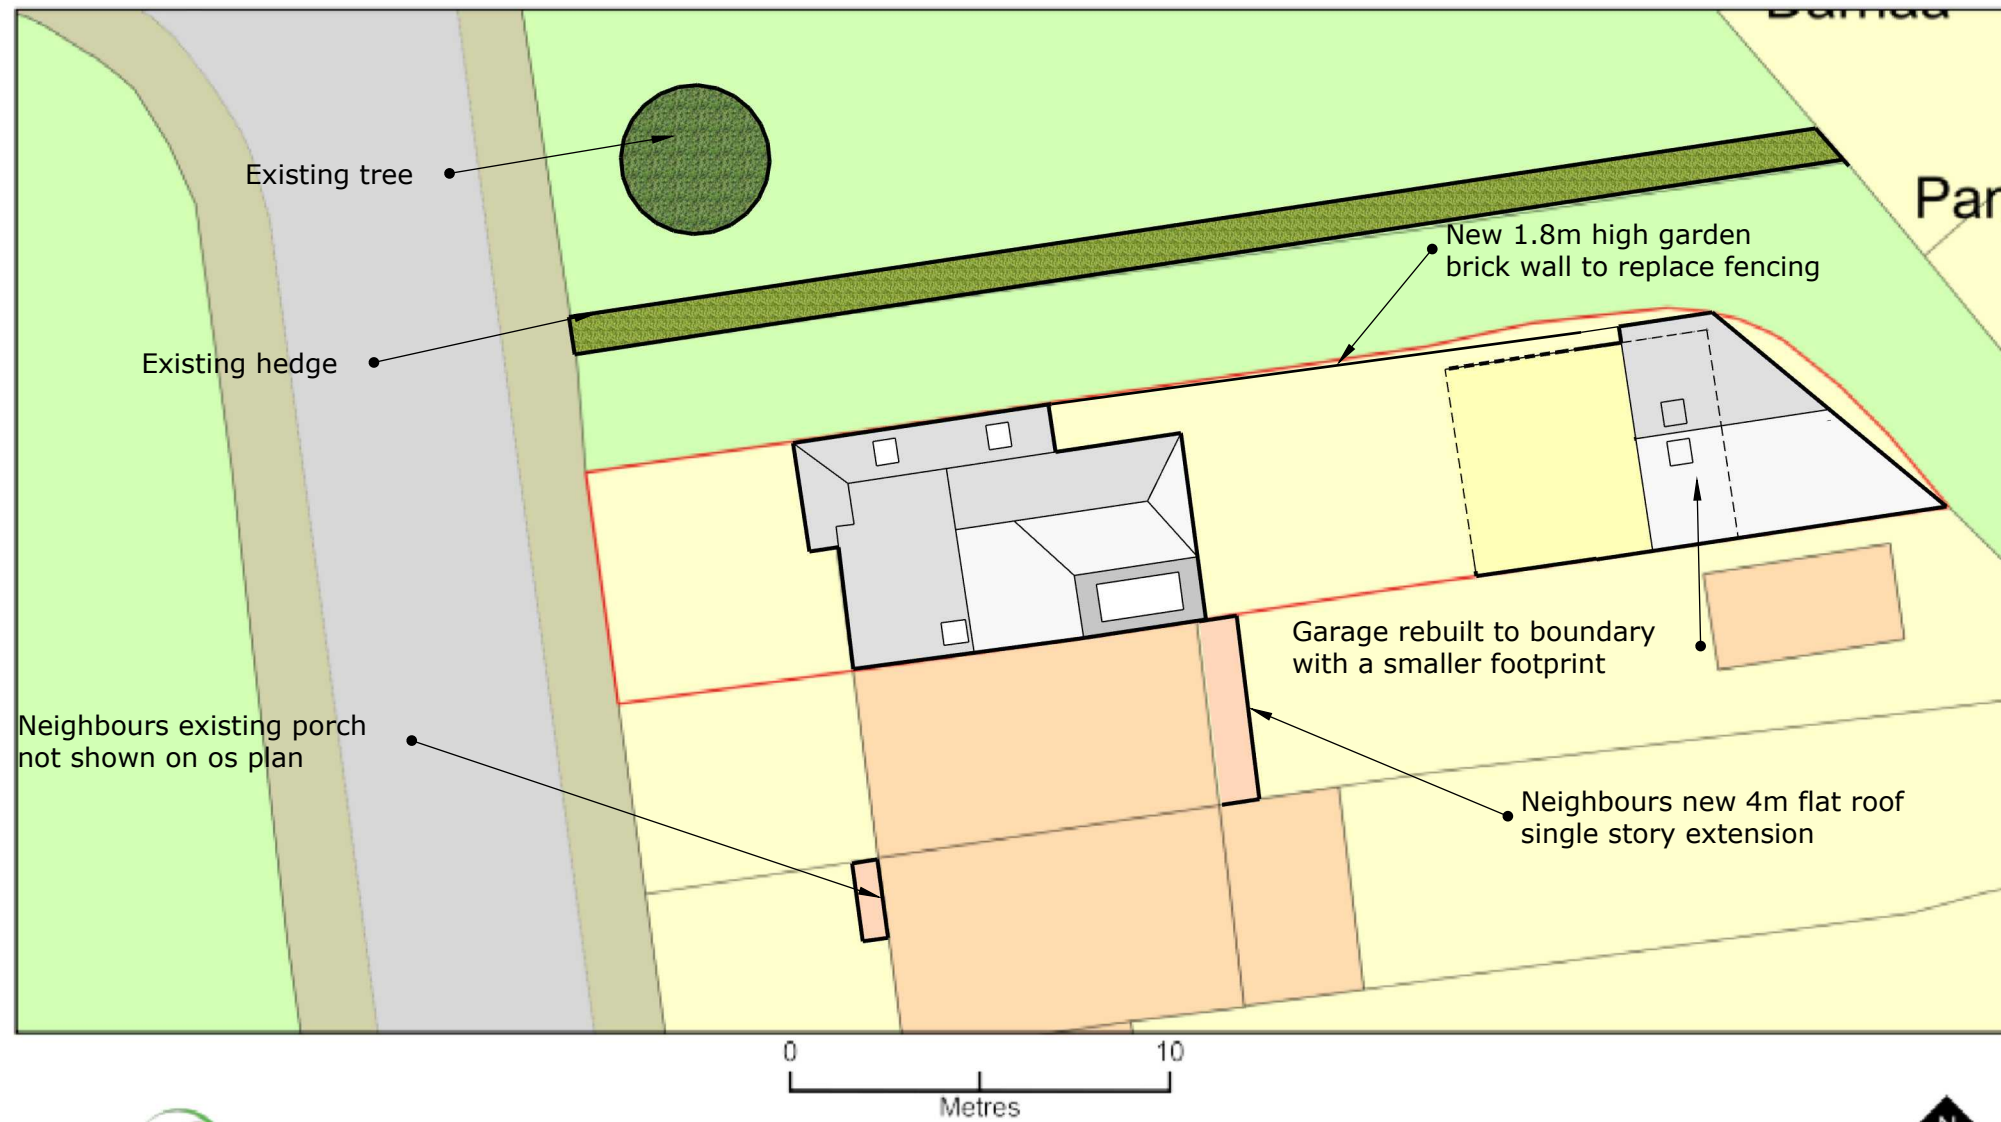

Plan Produced for: 1 Orchard road
Date Produced: 09 Jan 2025
Plan Reference Number: TQRQM25009125607800
Scale: 1:200 @ A4
© Crown copyright and database rights 2023 OS 100042766