



Meadowmeed Site Plan 1:500

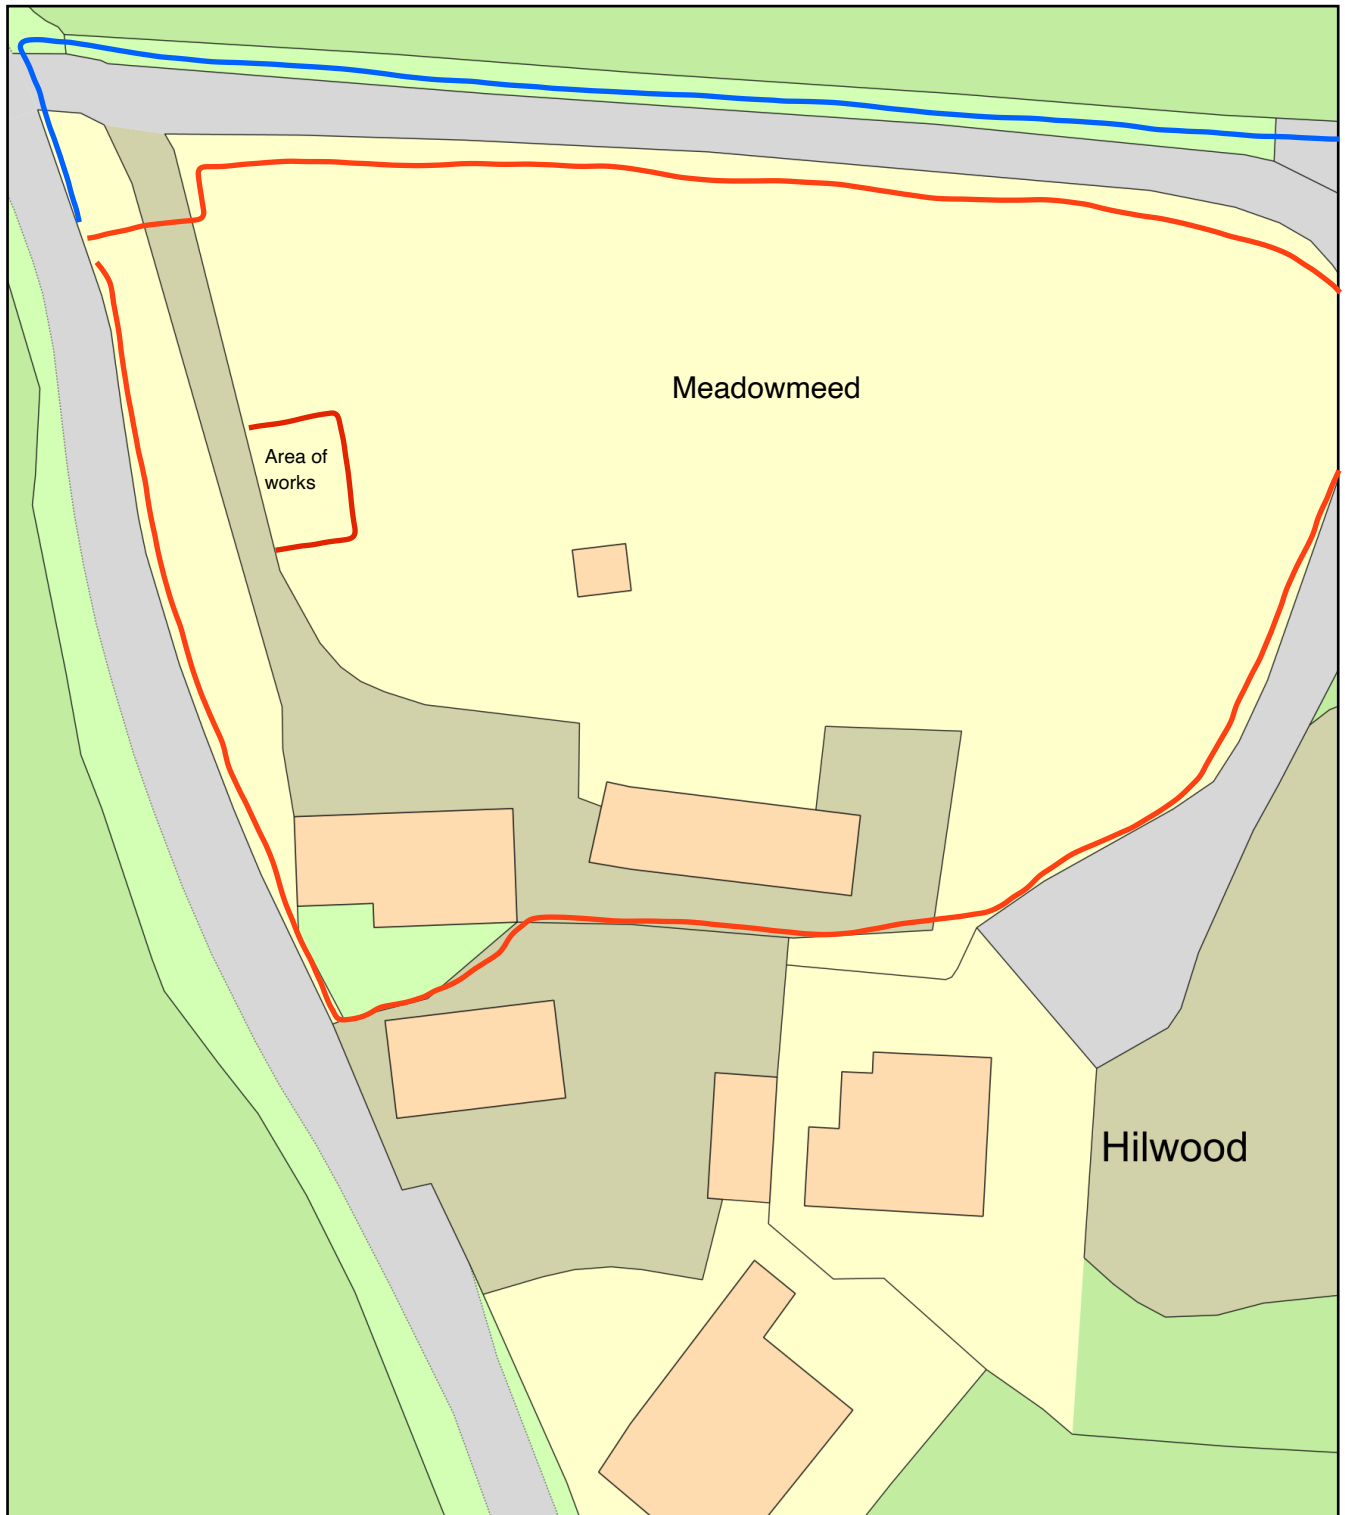

0 20
Metres

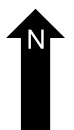

Plan Produced for: Nigel Batting

Date Produced: 13 Apr 2026

Plan Reference Number: TQRQM26103164716425

Scale: 1:500 @ A4