



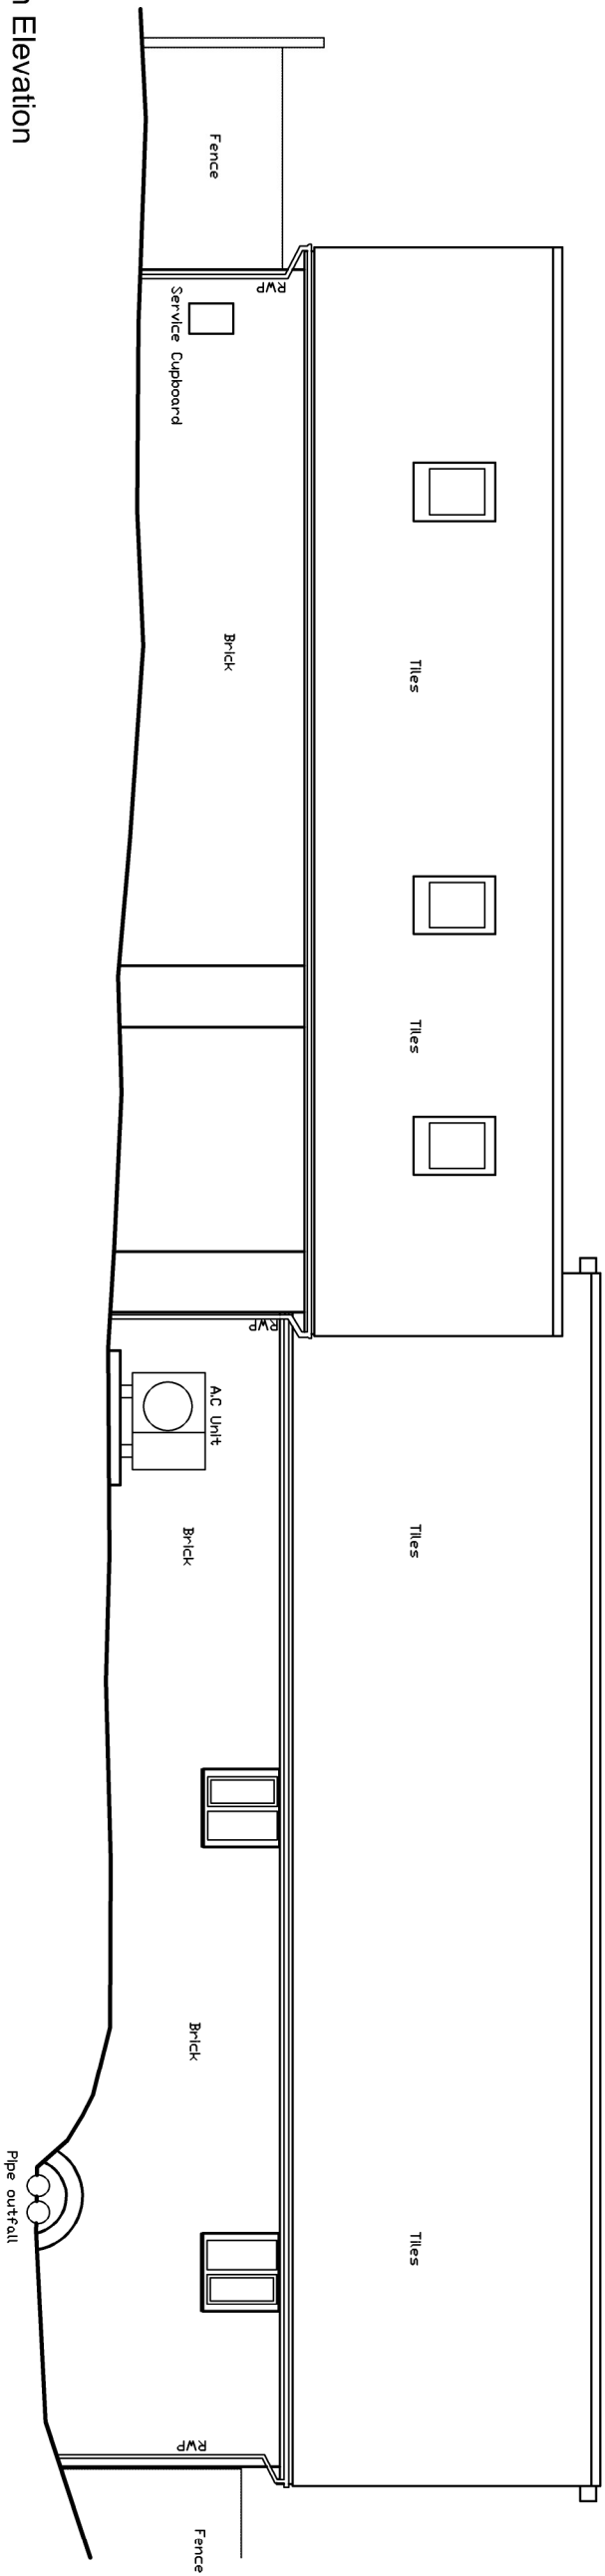

South Elevation

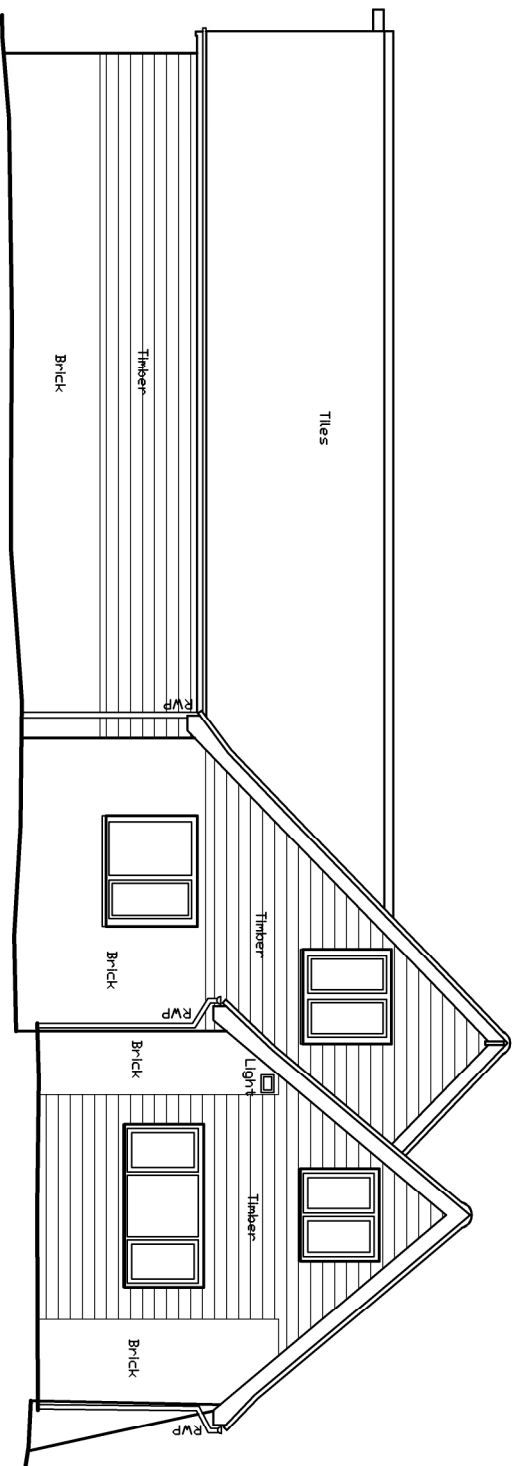

West Elevation

JTA Jonathan Talley Architects Limited										Client Mr Howe and Ms Binley										Drawing Number 058-001-311 Rev -										Date June 2024									
Project The Old Woodyard Slaugram Road, Staplefield, RH17 6AP										Scale 1:100										Paper Size A3																			
Proposed Elevations Sheet 2										Drawing JT										Checked JT																			
										0m1m2m3m4m5m10m																													
										E-mail info@jtalimited.co.uk																													
										Telephone 07966 870 019																													
										Web www.jtalimited.co.uk																													
										PLANNING																													