


Side Elevation

Front Elevation

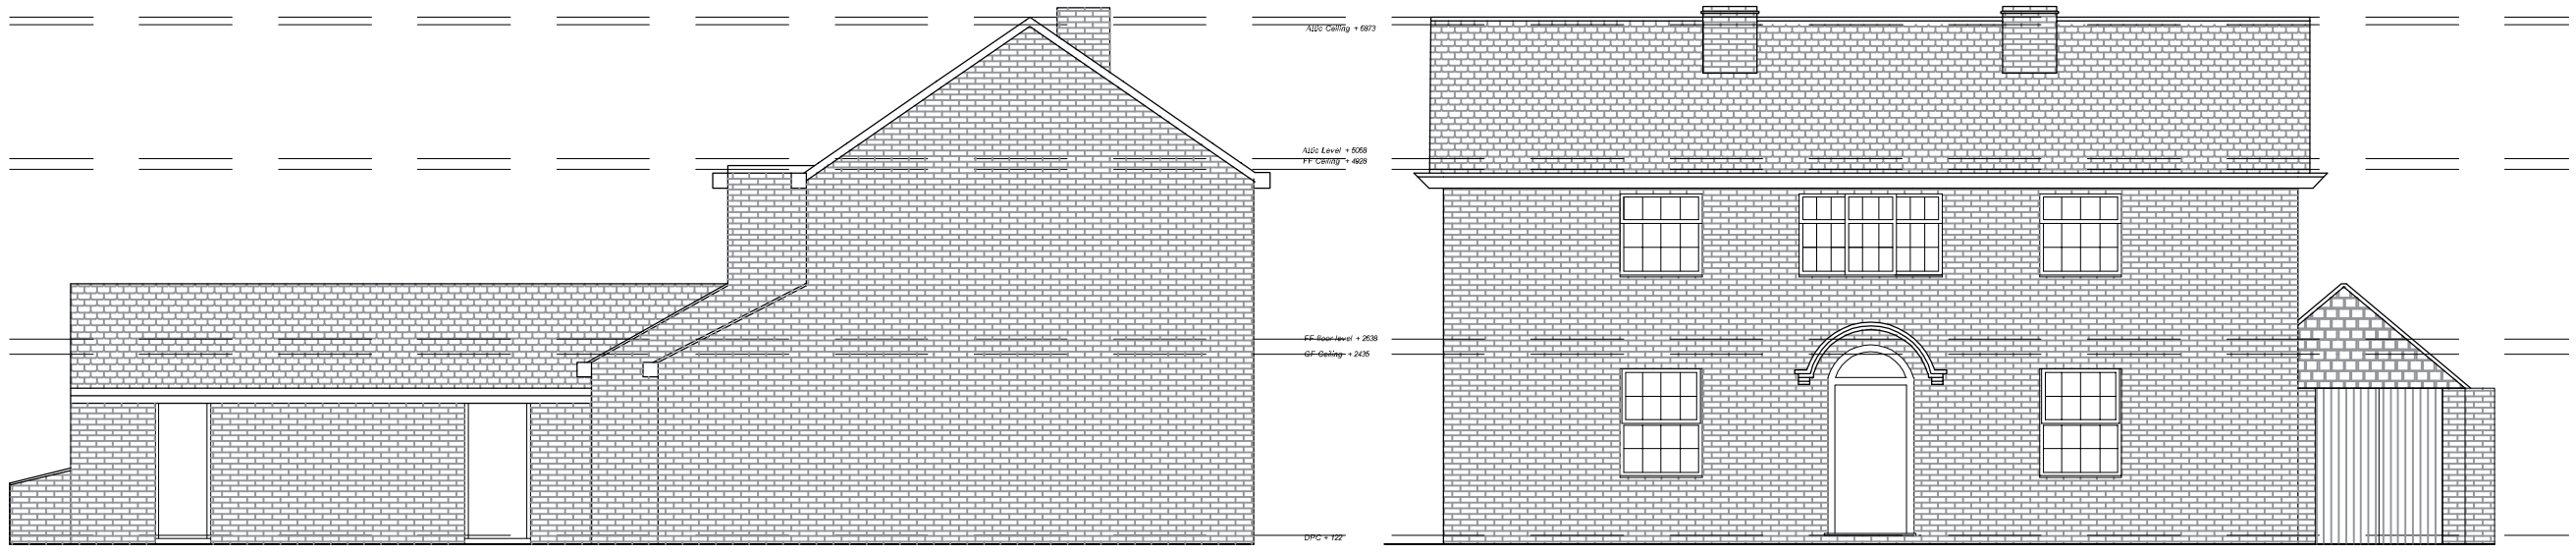

Side Elevation



Back Elevation

B+C ARCHITECTURE
t: 07751 878897
e: info@bentleysandcarter.com
w: www.bentleysandcarter.com

SCALE : 0 500mm 1m 2m 4m

GENERAL NOTES :
1 - THIS DRAWING IS THE COPYRIGHT OF BENTLEYS & CARTER AND IS NOT TO BE REPRODUCED IN ANY WAY OR FORM WITHOUT PRIOR WRITTEN CONSENT
2 - Do not scale from this drawing except for planning purposes
3 - All dimensions to be verified on site prior to any work starting and any discrepancies to be reported to Bentley & Carter
4 - This drawing is to be read in conjunction with all relevant consultants and specialists drawings
5 - All works to comply with the relevant British Standards, Codes of Practice and Building Regulations

PROJECT :
avondene, ship street, east grinstead, mid sussex, west sussex, rh19 4dx

DRAWING :
elevations existing

DRAWING STATUS :
planning submission

JOB NO:
hass - 0203

DRAWING NO:
300

SCALE:
1/100@ A3

DATE:
august 2021

DRAWN BY:
pc

REVISIONS:
none