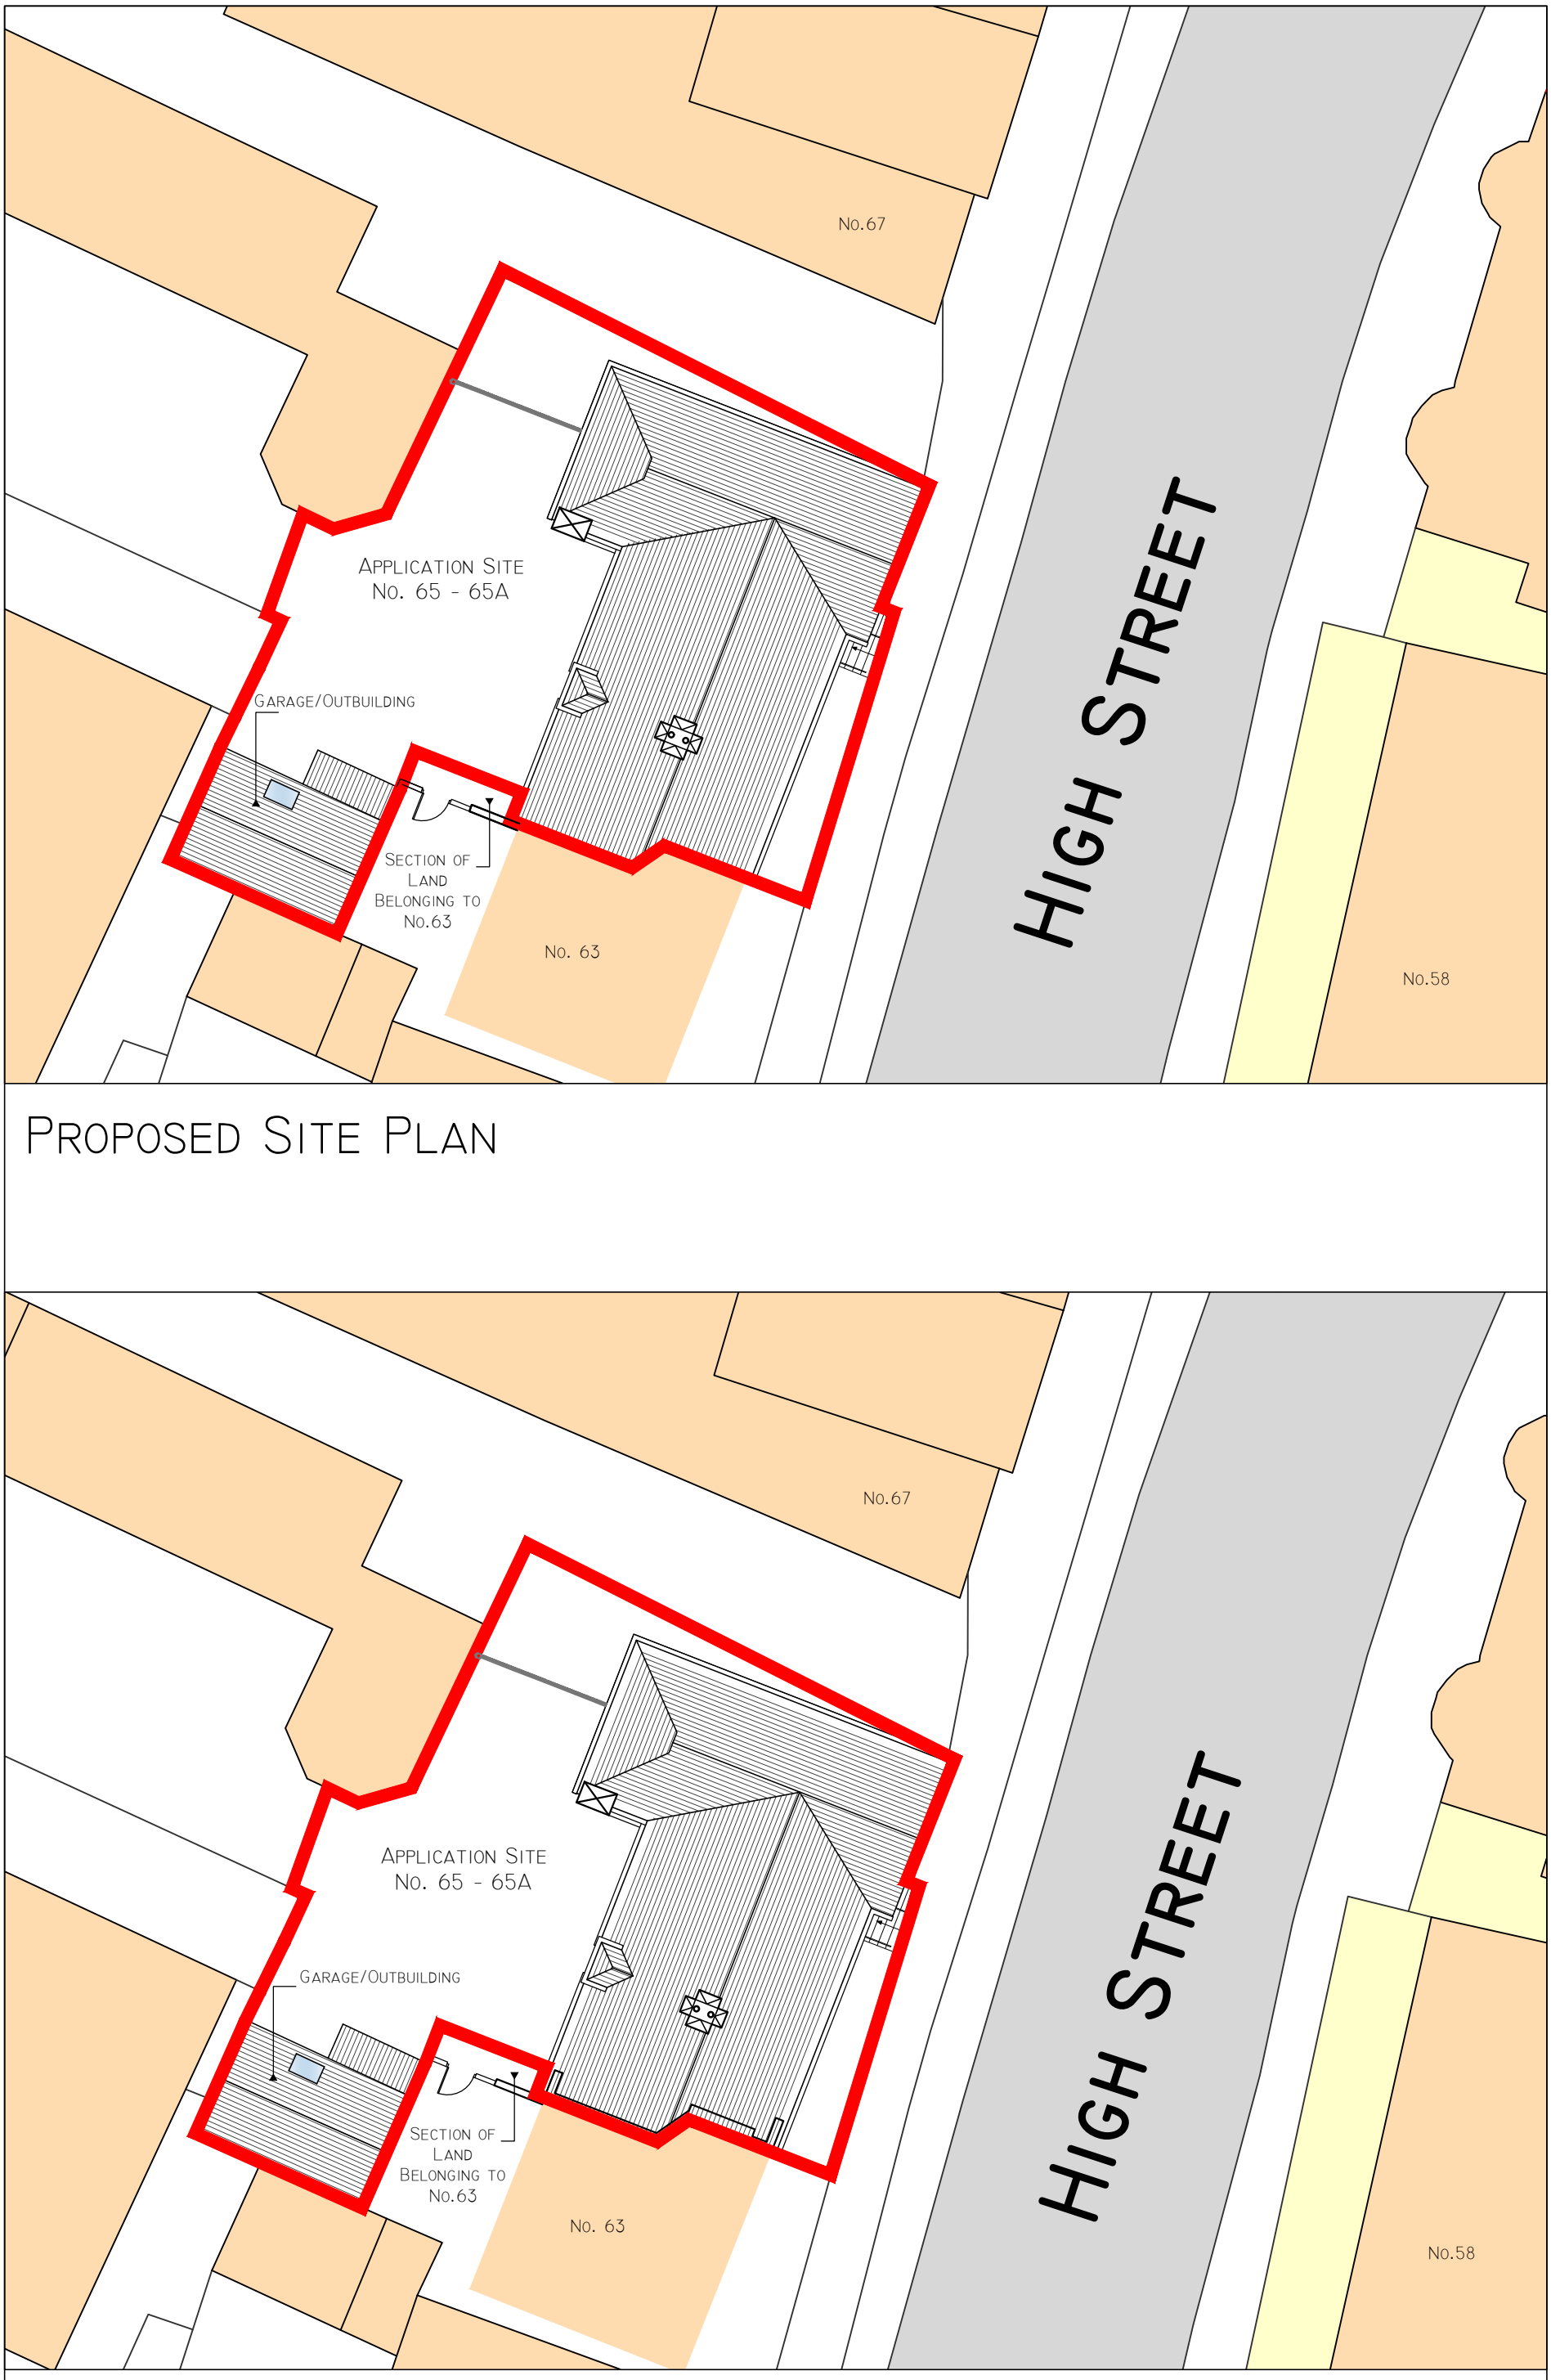


Proposed Site Plan

Existing Site Plan

Drawing Issue Status

Planning

All Copyright Reserved to
LYL Architectural Designs Ltd.

Rev	Date	Comments

N

20m
10m
5m
0m
1:200

Client

Stephen Yeomans

Project

The Old Bakery
65-65A High Street
Lindfield, West Sussex
RH16 2HN

Drawing Title

Existing & Proposed
Site Plan

Revision	
Scale	1:200 @ A3

Drawing Number

L19-P-01

Architectural Designs Ltd.
LYL Architectural Designs Ltd.
Kerensa, Orchard Drive
Maidstone, Kent
ME14 5JG
Tel: 07968040397
Email: lana@lylarchitecturaldesigns.co.uk