


A-A South (front) Elevation



B-B East (front) Elevation




C-C North (rear) Elevation

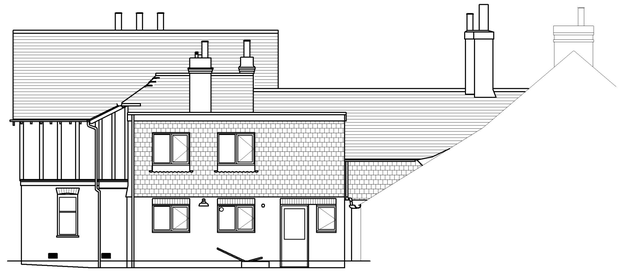

D-D West (rear) Elevation

1 Elevation Plans

Scale: 1:100 @ A1

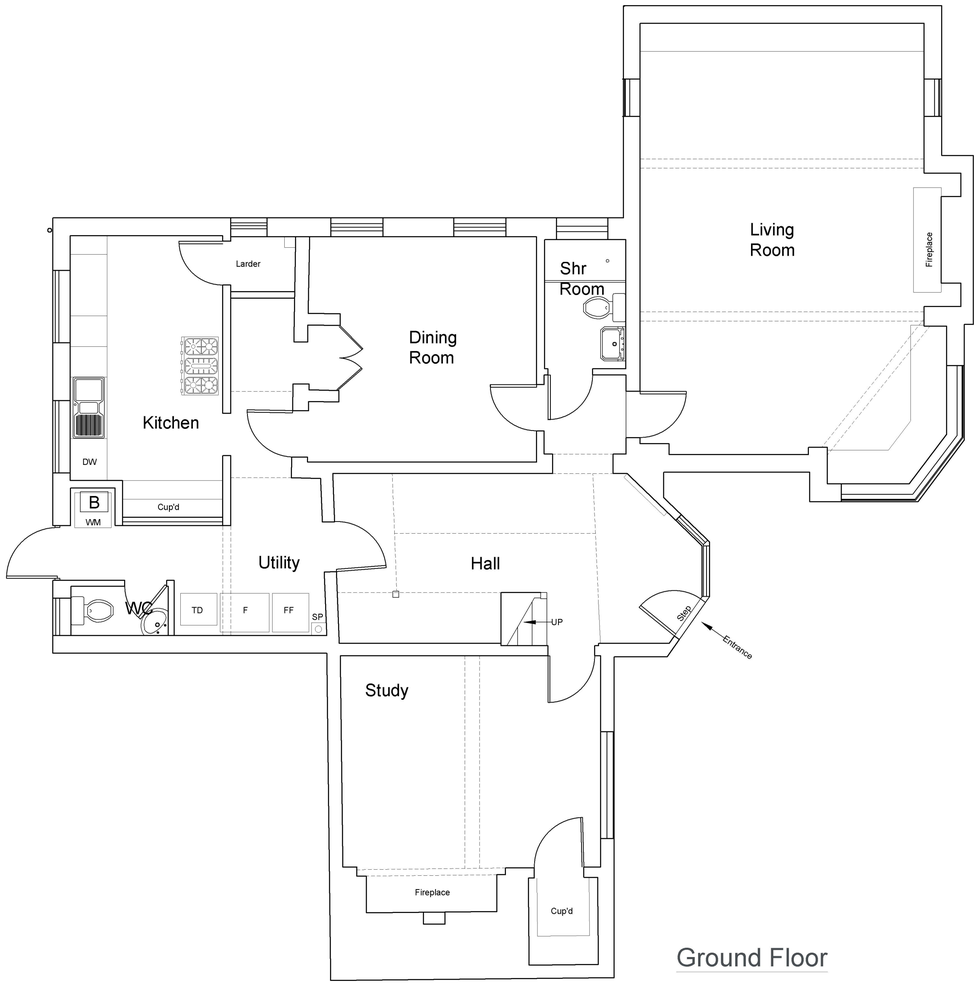

Ground Floor



First Floor

Scale Bar 1:100 — 1 0 1 2 5 m

Scale Bar 1:50 — 0.5 0 0.5 1 2.5 m

2 Floorplans

Scale: 1:50 @ A1

Rev	Description	By	QA	DD.MM.YY
A	Planning and Listed Building	DL	DL	03.03.2025
	Pre-application	DL	DL	04.08.2023

© This drawing and any design hereon is the copyright of Potter Raper and must not be reproduced without their written consent. All drawings remain the property of Potter Raper. Figured dimension only to be taken from this drawing. All dimensions to be checked on site. Please inform Potter Raper immediately of any discrepancies before work proceeds.

Client: Mr and Mrs D Lovell

Project Name: Building Alterations

Project Location: Broad Street House, Broad Street, Cuckfield, RH17 5LW

Sheet Name: Existing Floor Plans and Elevations

Project Status: Planning and Listed Building

Drawing Nr.: P002A

Scale: As indicated @ A1

POTTER RAPER
101 St Martin's Lane
London
WC2N 4AZ
Tel: 020 7436 5005