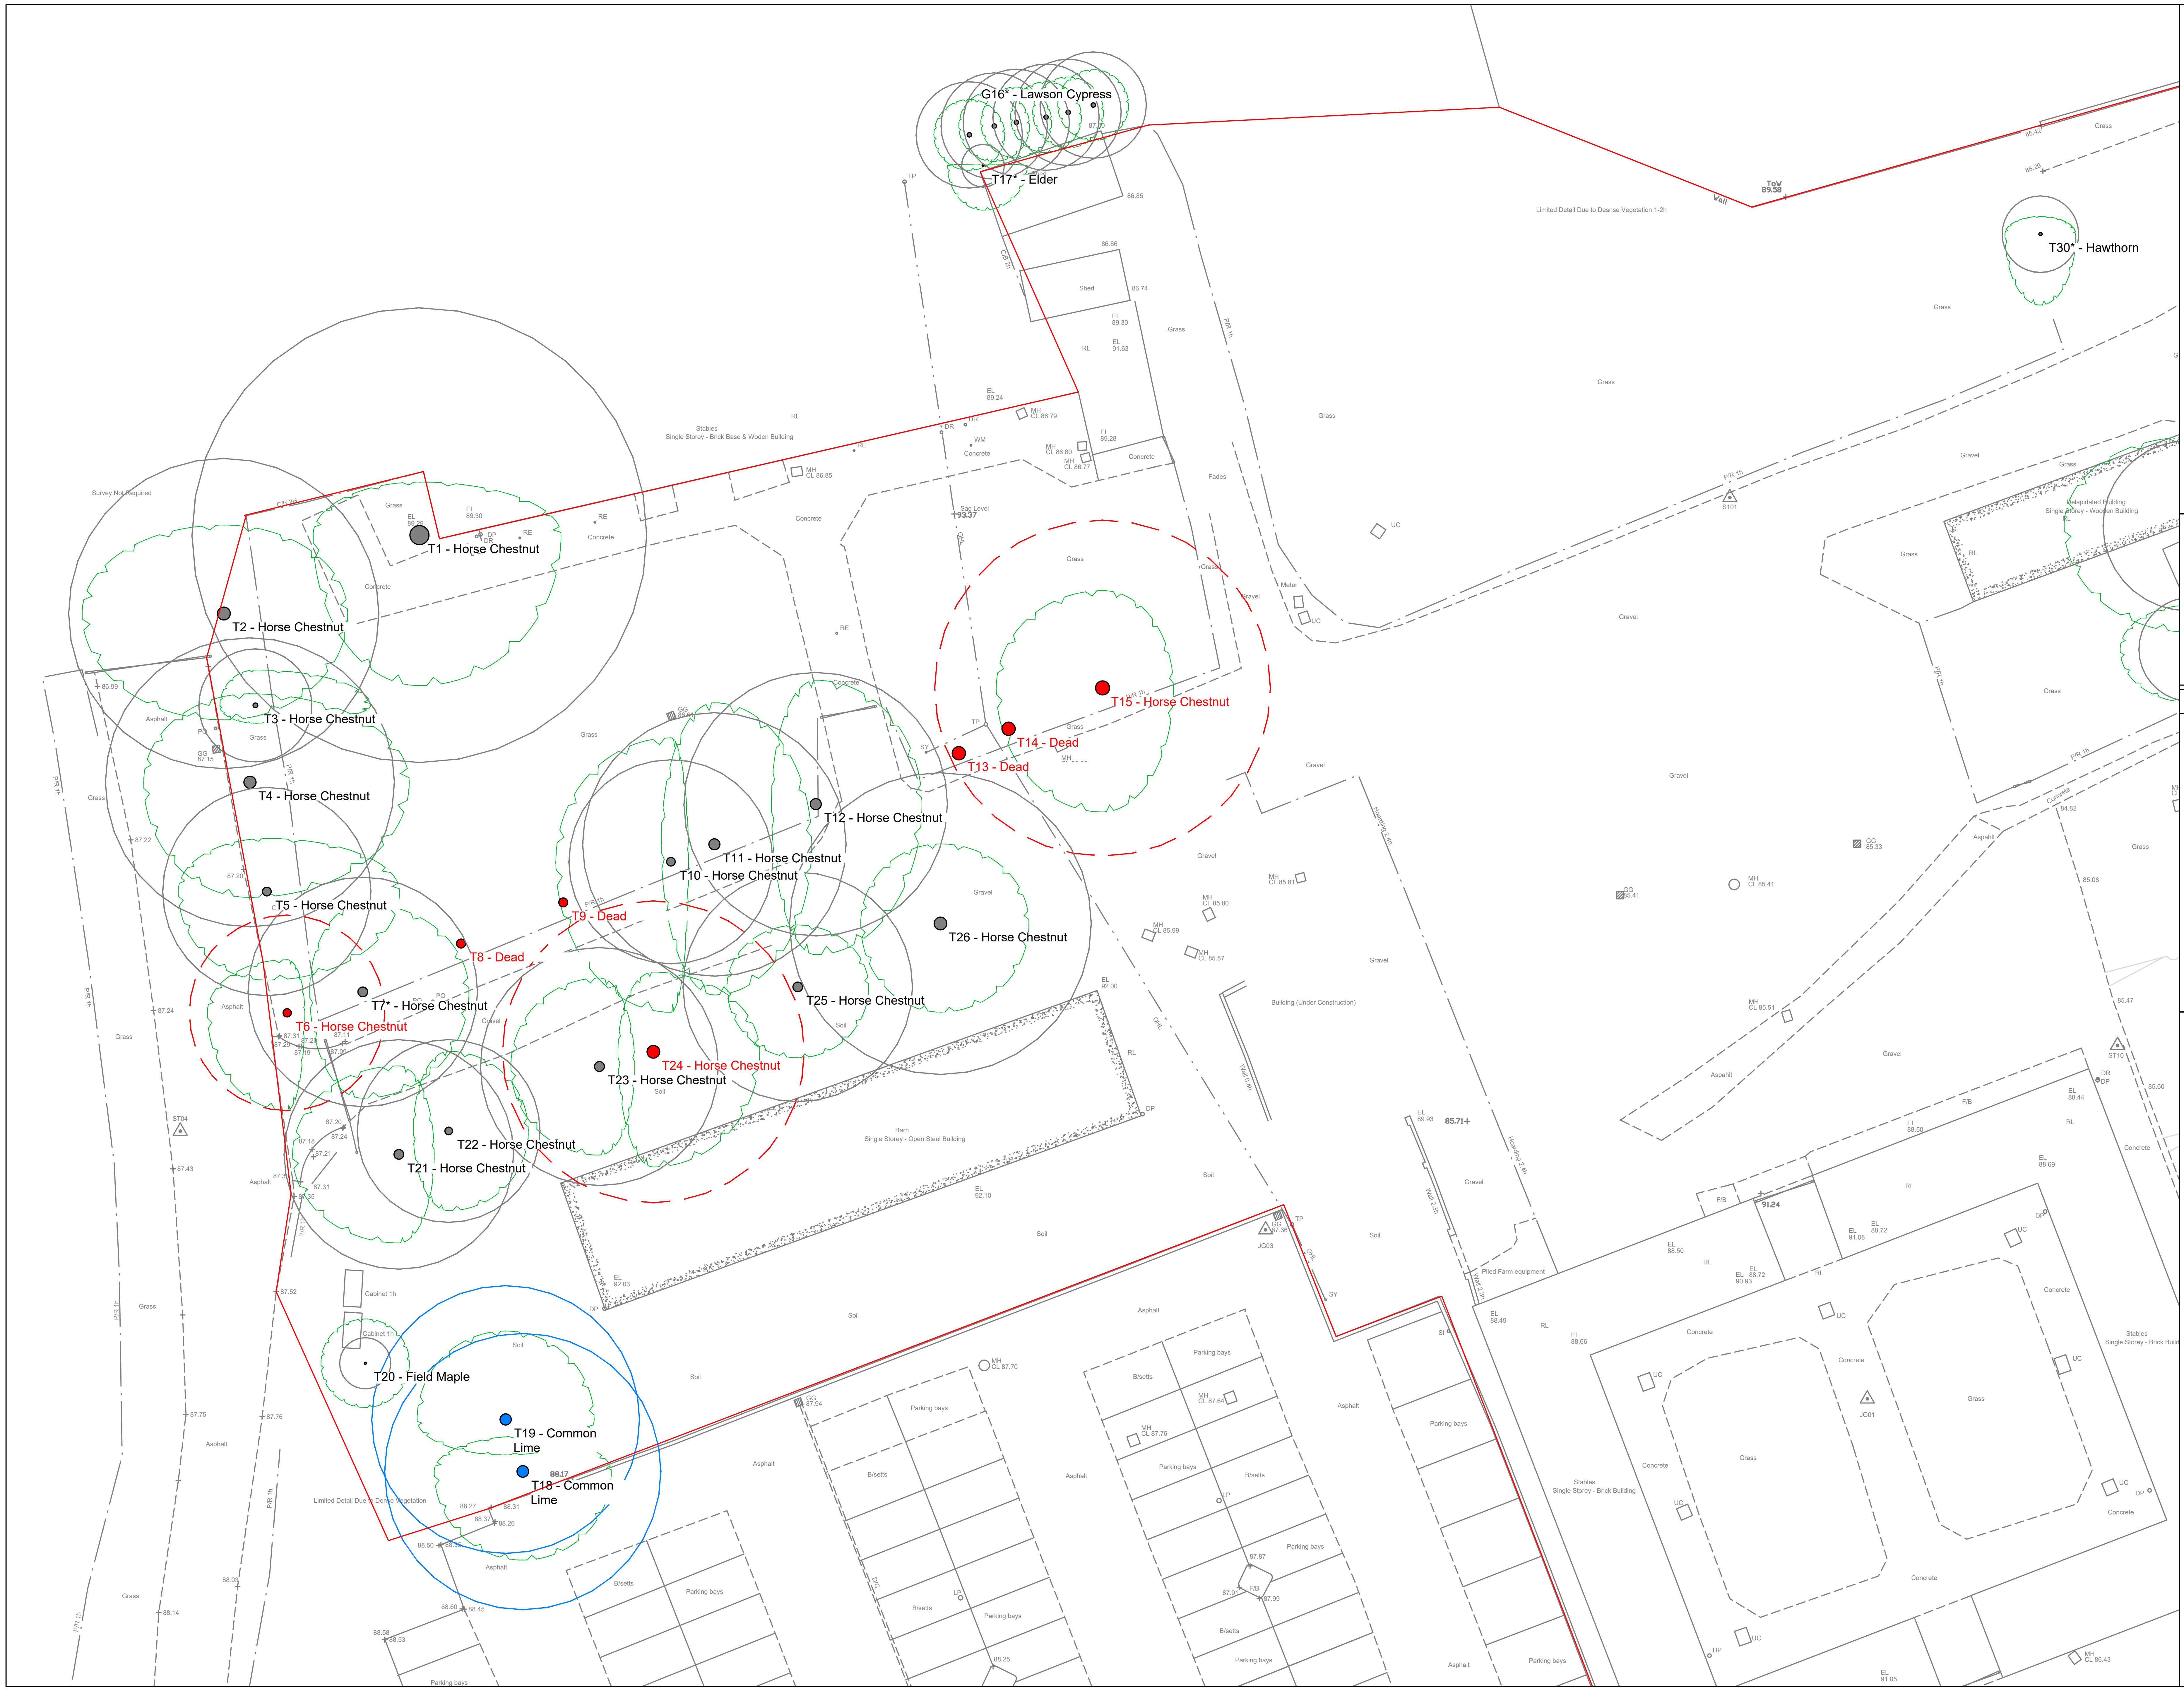

KEY

1 TREE NUMBER

○ CATEGORY 'B' RPA

○ CATEGORY 'C' RPA

○ CATEGORY 'U' RPA

○ RETAINED/PROTECTED TREE(S)

BASE PLAN/TOPOGRAPHICAL SURVEY DETAIL

SURVEY BOUNDARY

N

Approximate North

0m 2.5 5 7.5 10 12.5m

Metres

Notes:

Drawing is based upon Existing Site Plan.dwg

AP = Approximate Position

PRINT IN COLOUR ON A2 PAPER
All measurements in millimeters

© Arb Consultancy Limited
Do not reproduce without prior consent

Arb Consultancy Limited

65 South Terrace
Dorking
Surrey
RH4 2AF

T 01306 500382
M 07971 121948
E info@arbconsultancy.co.uk

Client
Ash Gorecia

Site
Crabbet Park, Turners Hill Road, Crawley

Drawing Title
Tree Constraint Plan

Rev.	***Details***	***Date***
-	-	-

PRINT IN COLOUR ON A2 PAPER

Project No 25 2740	***Surveyed by*** RA
Drawn by RA	***Checked by*** KM
Date 03/03/2025	***Scale*** 1:250@A2
Drawing Number TCP 001 Sheet 1 of 2	***Rev*** -