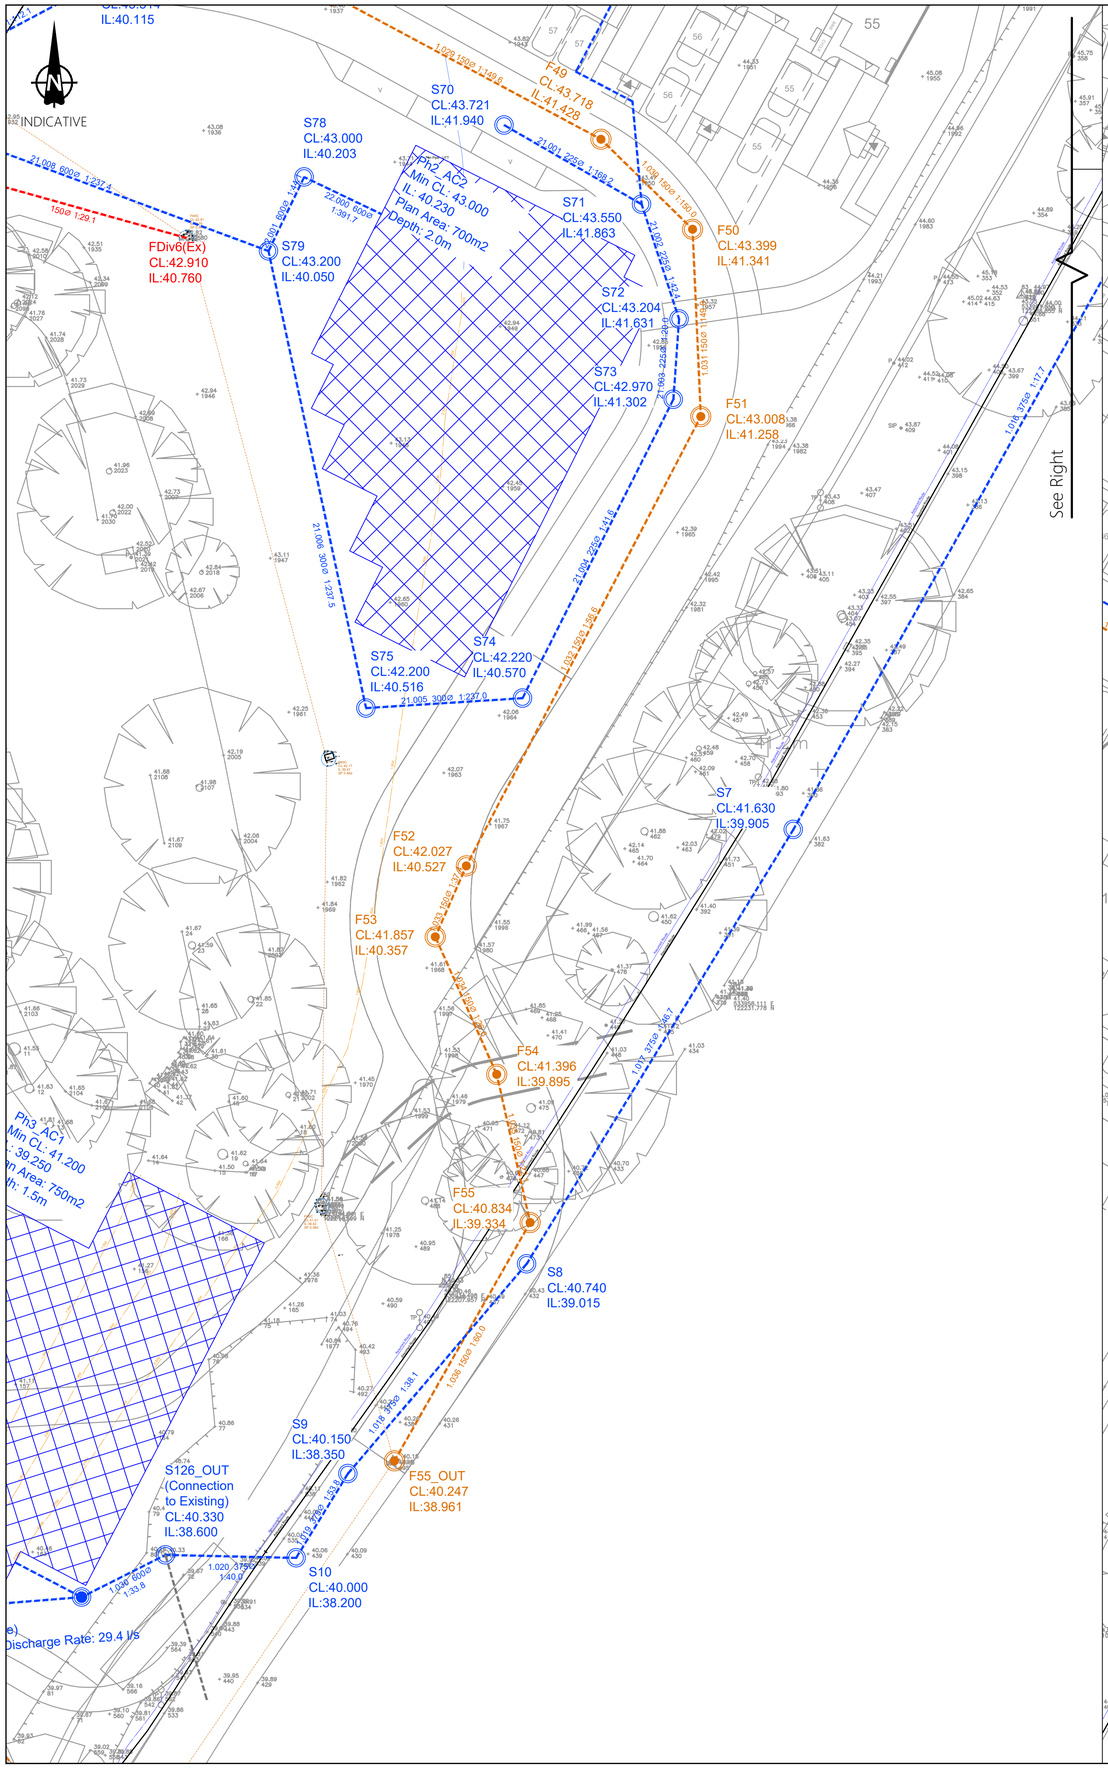


Notes

1. Do not scale from this drawing. All dimensions shown are in metres unless noted otherwise.
2. This drawing has been based upon topographical survey information produced by WSP and Milestone Transport Planning cannot be held responsible for any discrepancies which may arise because of it.

Key

- Adoptable Foul Water Sewer
- Adoptable Foul Manhole
- Adoptable Surface Water Sewer
- Adoptable Surface Water Manhole
- Adoptable Hydrobrake manhole to manufacturer's details
- Cellular Attenuation Crate
- Attenuation Basin
- Permeable Paving. 1m Deep with 0.75m Granular Storage
- Highway Swale 0.5m Deep with 0.5m Granular Trench Below Base
- Swale Check Dam
- Proposed Diversion of Existing Foul Water Sewer
- Root Protection Area
- Abandoned Foul Water as Part of Diversion

FOR APPROVAL

Ordnance Survey Licence number: 100057360

Drawing Revisions

Rev:	Drn:	Date:	Details:	Chk:	App:
P01	MB	28/11/2025	First issue	BM	LP
P02	MB	15/12/2025	Site layout updated	BM	LP
P03	MB	05/02/2026	Site layout updated	BM	LP

Client

Barratt Redrow Southern Counties

Project

Hurst Farm, Hurstwood Lane

Title

Phase 4
Drainage Plan
Sheet 6 of 6

MILESTONE TRANSPORT PLANNING
7 Ancells Court, Rye Close, Fleet, Hampshire, GU51 2UY
Tel: 01483 397888
Gateshead IBC, Mulgrave Terrace, Gateshead, NE8 1AN
Tel: 0191 338 7220
3 Wharfside Street, Spaces The Mailbox Level 1, Birmingham, B1 1RD
Tel: 0121 661 9881
web: www.milestonetp.co.uk

Scale: 1:250 @ A1

Revision: P03

Drawing Number: 25-058-04-0506

5m 0 5 10 15m
SCALE IN METRES
1:250