
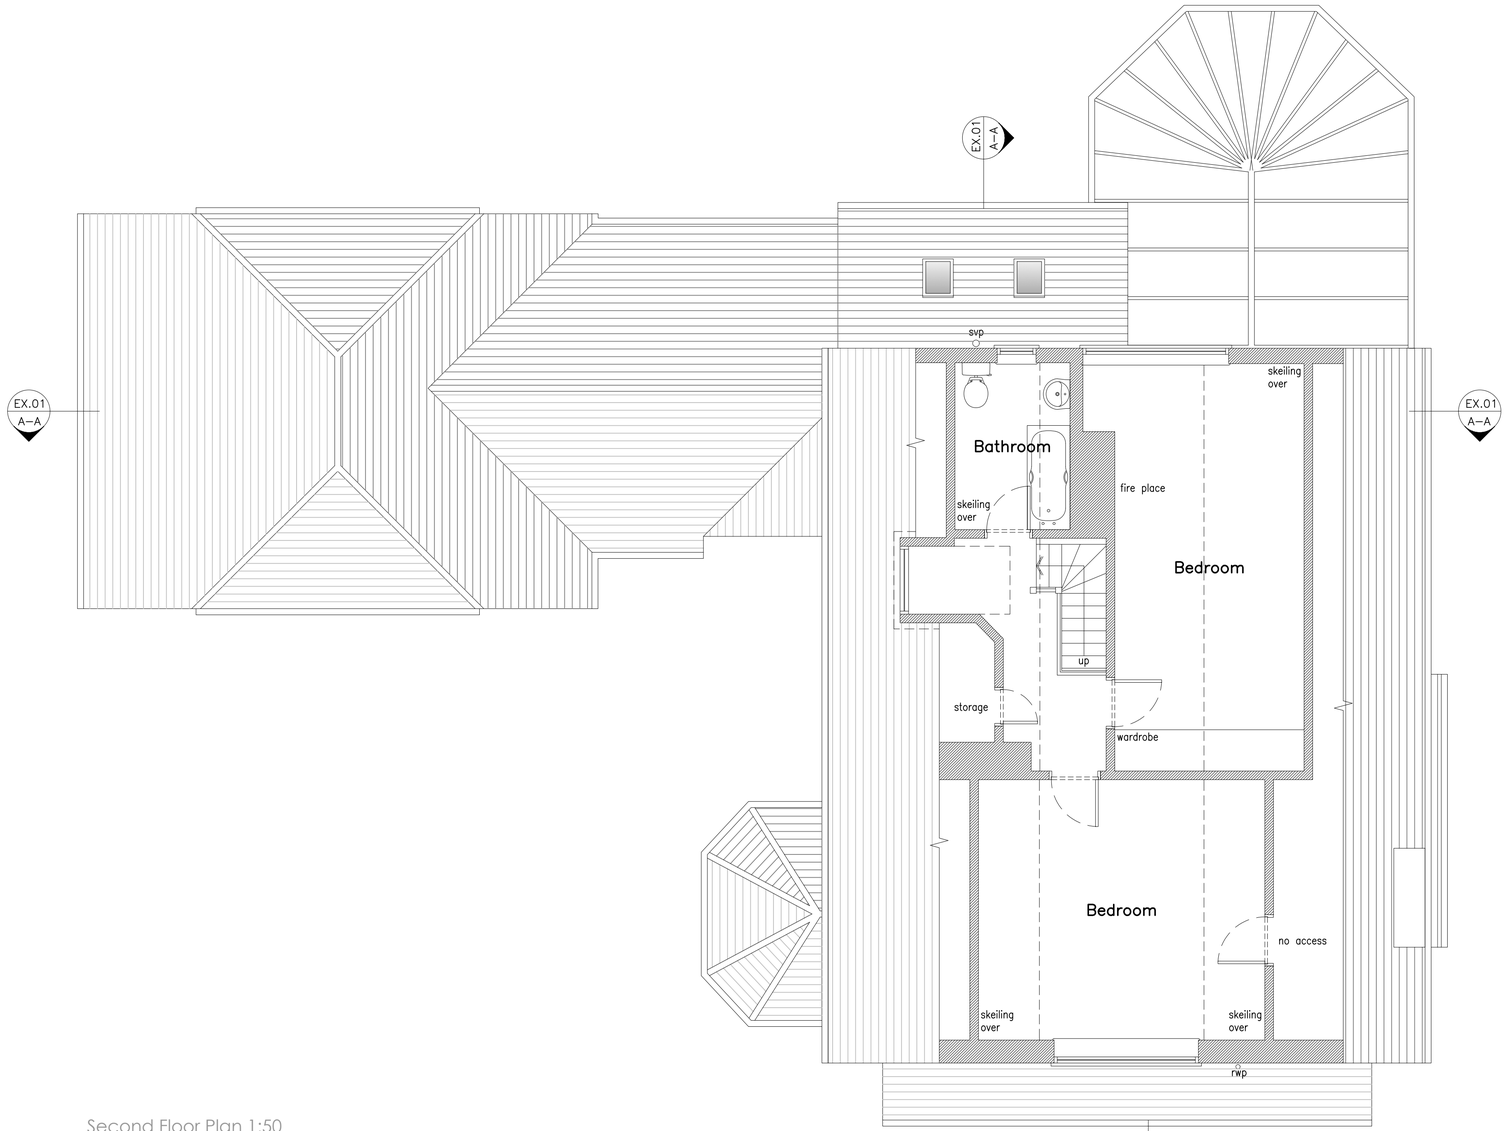


Second Floor Plan 1:50

0 1 2 3 4 5 6 7 8 9 10


Scale In Metres

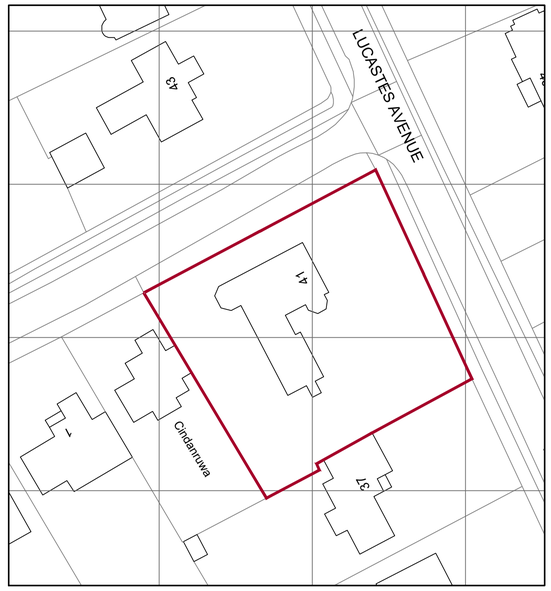

Block plan 1:500

0 10 20 30 40

Scale In Metres

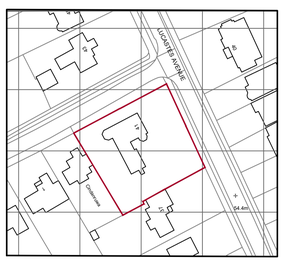

Location plan 1:1250

0 25 50 75 100

Scale In Metres

rev.	date	comment
.	.	.

amendments

klaarchitects

client
Mr & Mrs G. Davies

job
41 Lucastes Avenue
Haywards Heath
RH16 1JU

drawing number
323.EXG.03

drawing title
existing second floor plan

date	scale/original sheet size	RIBA work stage
Mar' 26	1:50 @ A1	n/a

Do not scale off drawing
Check all dimensions on site before all work is commenced
All goods materials workmanship to conform with current building regulations BSS and COP's
© Copyright KLA Architects Ltd.

KLA architects limited
37 Penland Road
Haywards Heath
West Sussex RH16 1PJ
telephone 07712 649 563
email kla.architects@gmail.com
www.klaarchitects.co.uk
Company No. 6538521
Registered Office
37 Penland Road,
H.Heath, RH16 1PJ