



SOUTH ELEVATION



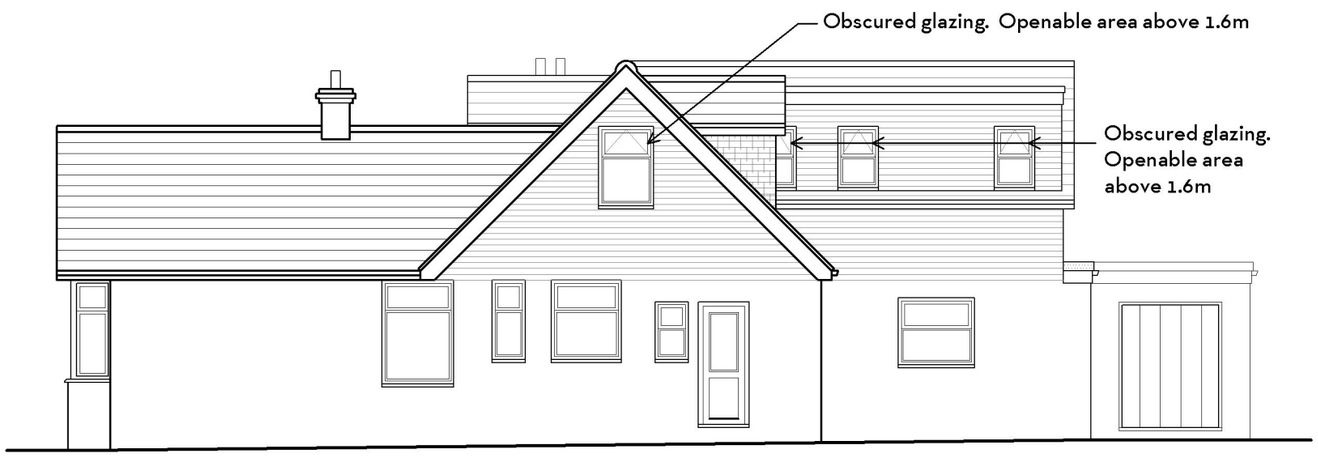

WEST ELEVATION

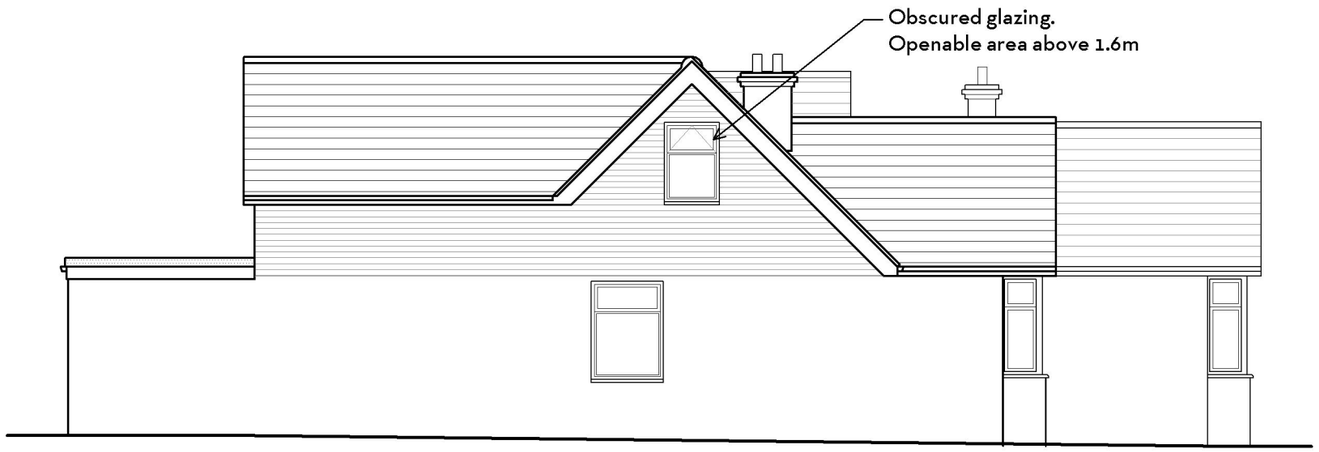

EAST ELEVATION





NORTH ELEVATION

Metres

01 02 03 04 05 10

SCALE 1:100

REVISIONS

ref	date		drawn
-	-	-	

DESIGN INTENT ONLY NOTES FOR CONSTRUCTION:

1. Dimensions shall be checked and verified prior to work being commenced on site.
2. This drawing is issued for the sole and exclusive use of the named recipient. Distribution to any third party is on the strict understanding that no liability is accepted by KM Architecture for any discrepancies, errors or omissions that may be present and no guarantee is offered as to the accuracy of the information shown.

KM ARCHITECTURE
CHARTERED ARCHITECT
46 VALEBRIDGE DRIVE
BURGESS HILL
WEST SUSSEX
RH15 0RW

07862 093 254
kelly@kmarchitecture.co.uk
www.kmarchitecture.co.uk

job

51 LEYLANDS ROAD
BURGESS HILL
WEST SUSSEX
RH15 8AF

PLANNING DRAWING

title

ELEVATIONS AS PROPOSED

scale	1:100 @ A3		
date	18/12/24		
drawn	KMM	checked	XX
drawing number	2076_00_14	revision	-