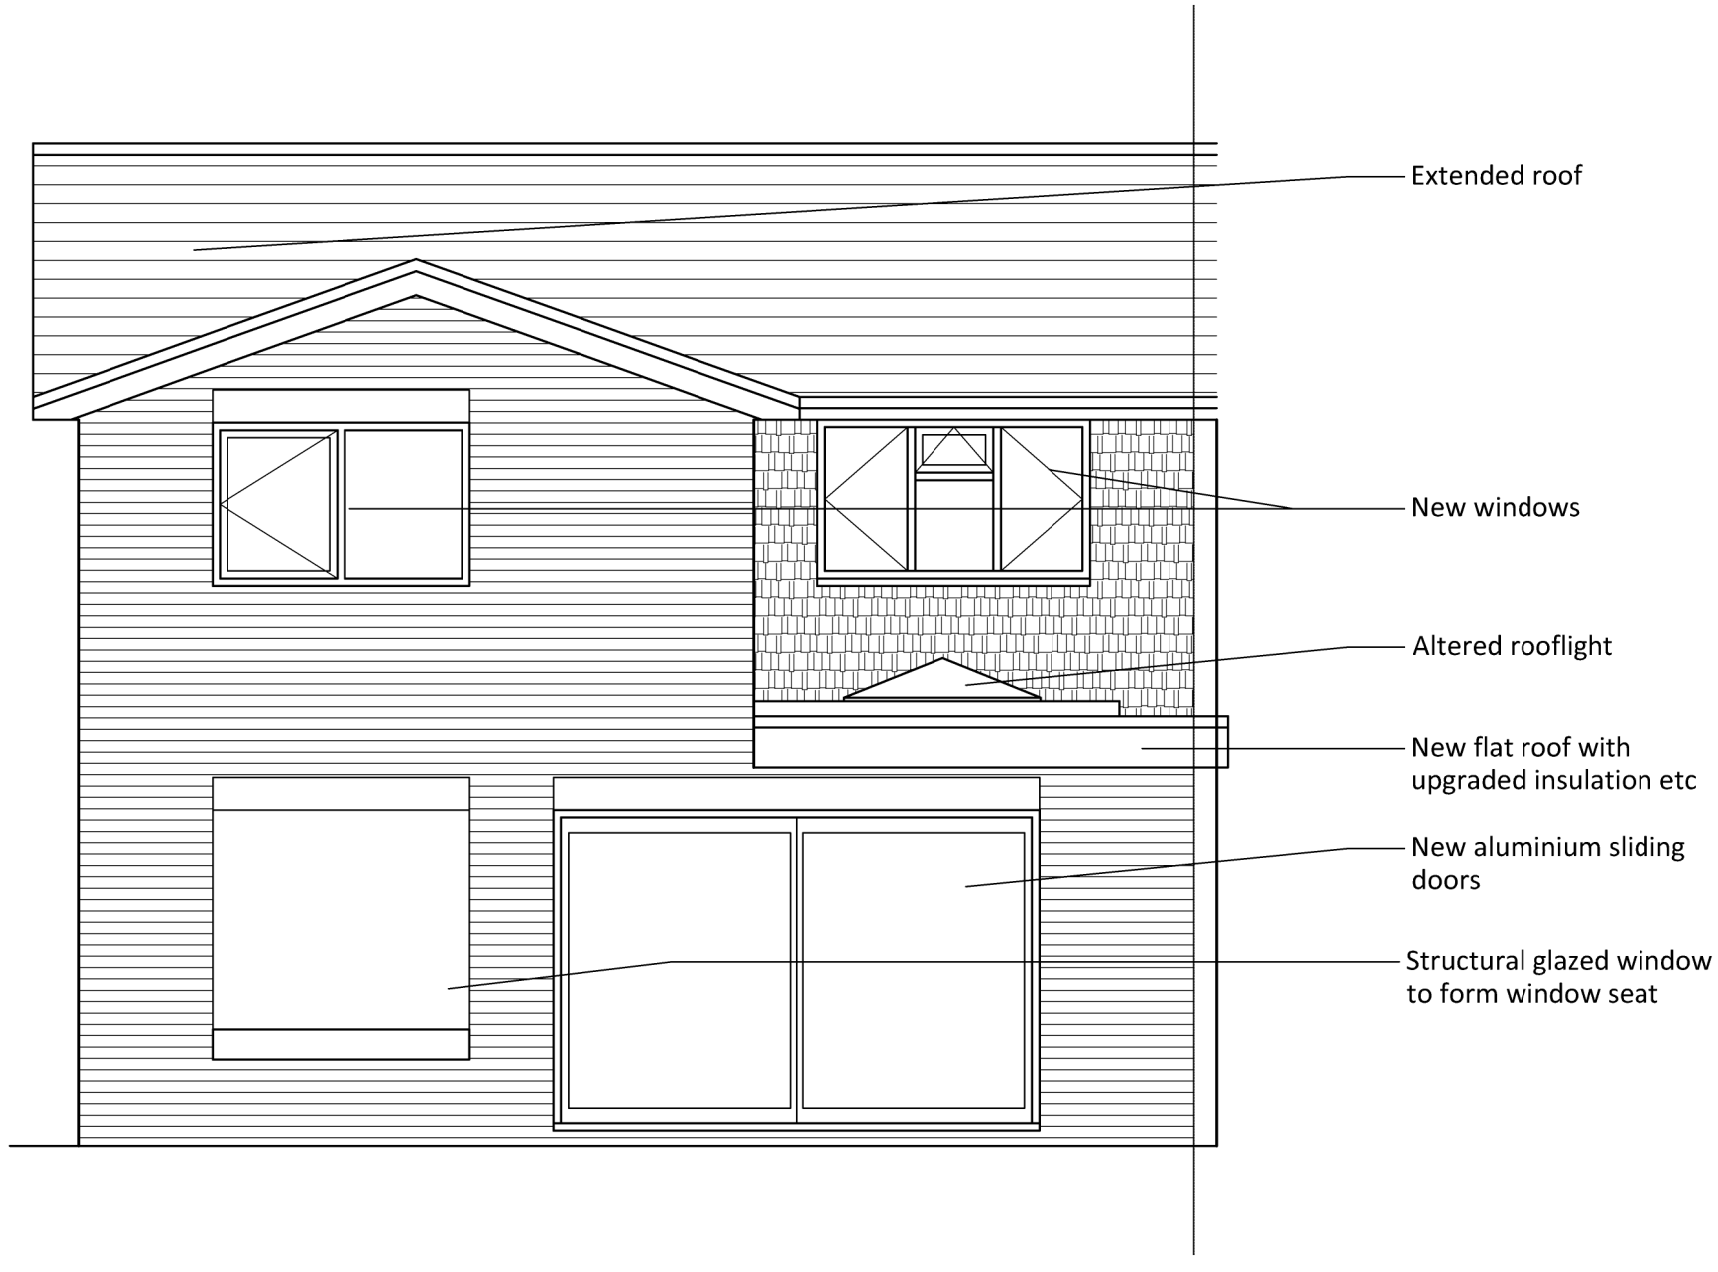


0m 1m 2m 3m 4m 5m

Rev	Date/By	Revision Note
E	21.08.25 JT	Minor Alts
D	07.08.25 JT	Minor Alts
C	24.04.25 JT	Planning Issue
B	21.02.25 JT	Amendments to proposal
A	27.01.24 JT	Minor alterations by client

JTA
Jonathan Talley
Architects Limited

Client
Mr & Mrs Casey

Project
23 Meadow Drive
Lindfield
RH16 2RS

Drawing
Proposed Rear Elevation

PLANNING

Drawing Number	Date
064-001-312 Rev E	November 2024
Scale	Paper Size
1:50	A3
Drawn JT	Checked JT

E-mail info@jtalimited.co.uk
Telephone 07956 870 019
Web www.jtalimited.co.uk

All dimensions to be verified on site.
Unauthorised reproduction of information herein is strictly forbidden. Copyright 2022.
Jonathan Talley Architects Limited is the trading nam of Jonathan Talley Architects Limited a limited company registered in England and Wales with registered number 13702?1 whose registered office is at 16 Coniston Avenue, Haywards Heath, RH?6 ?LF