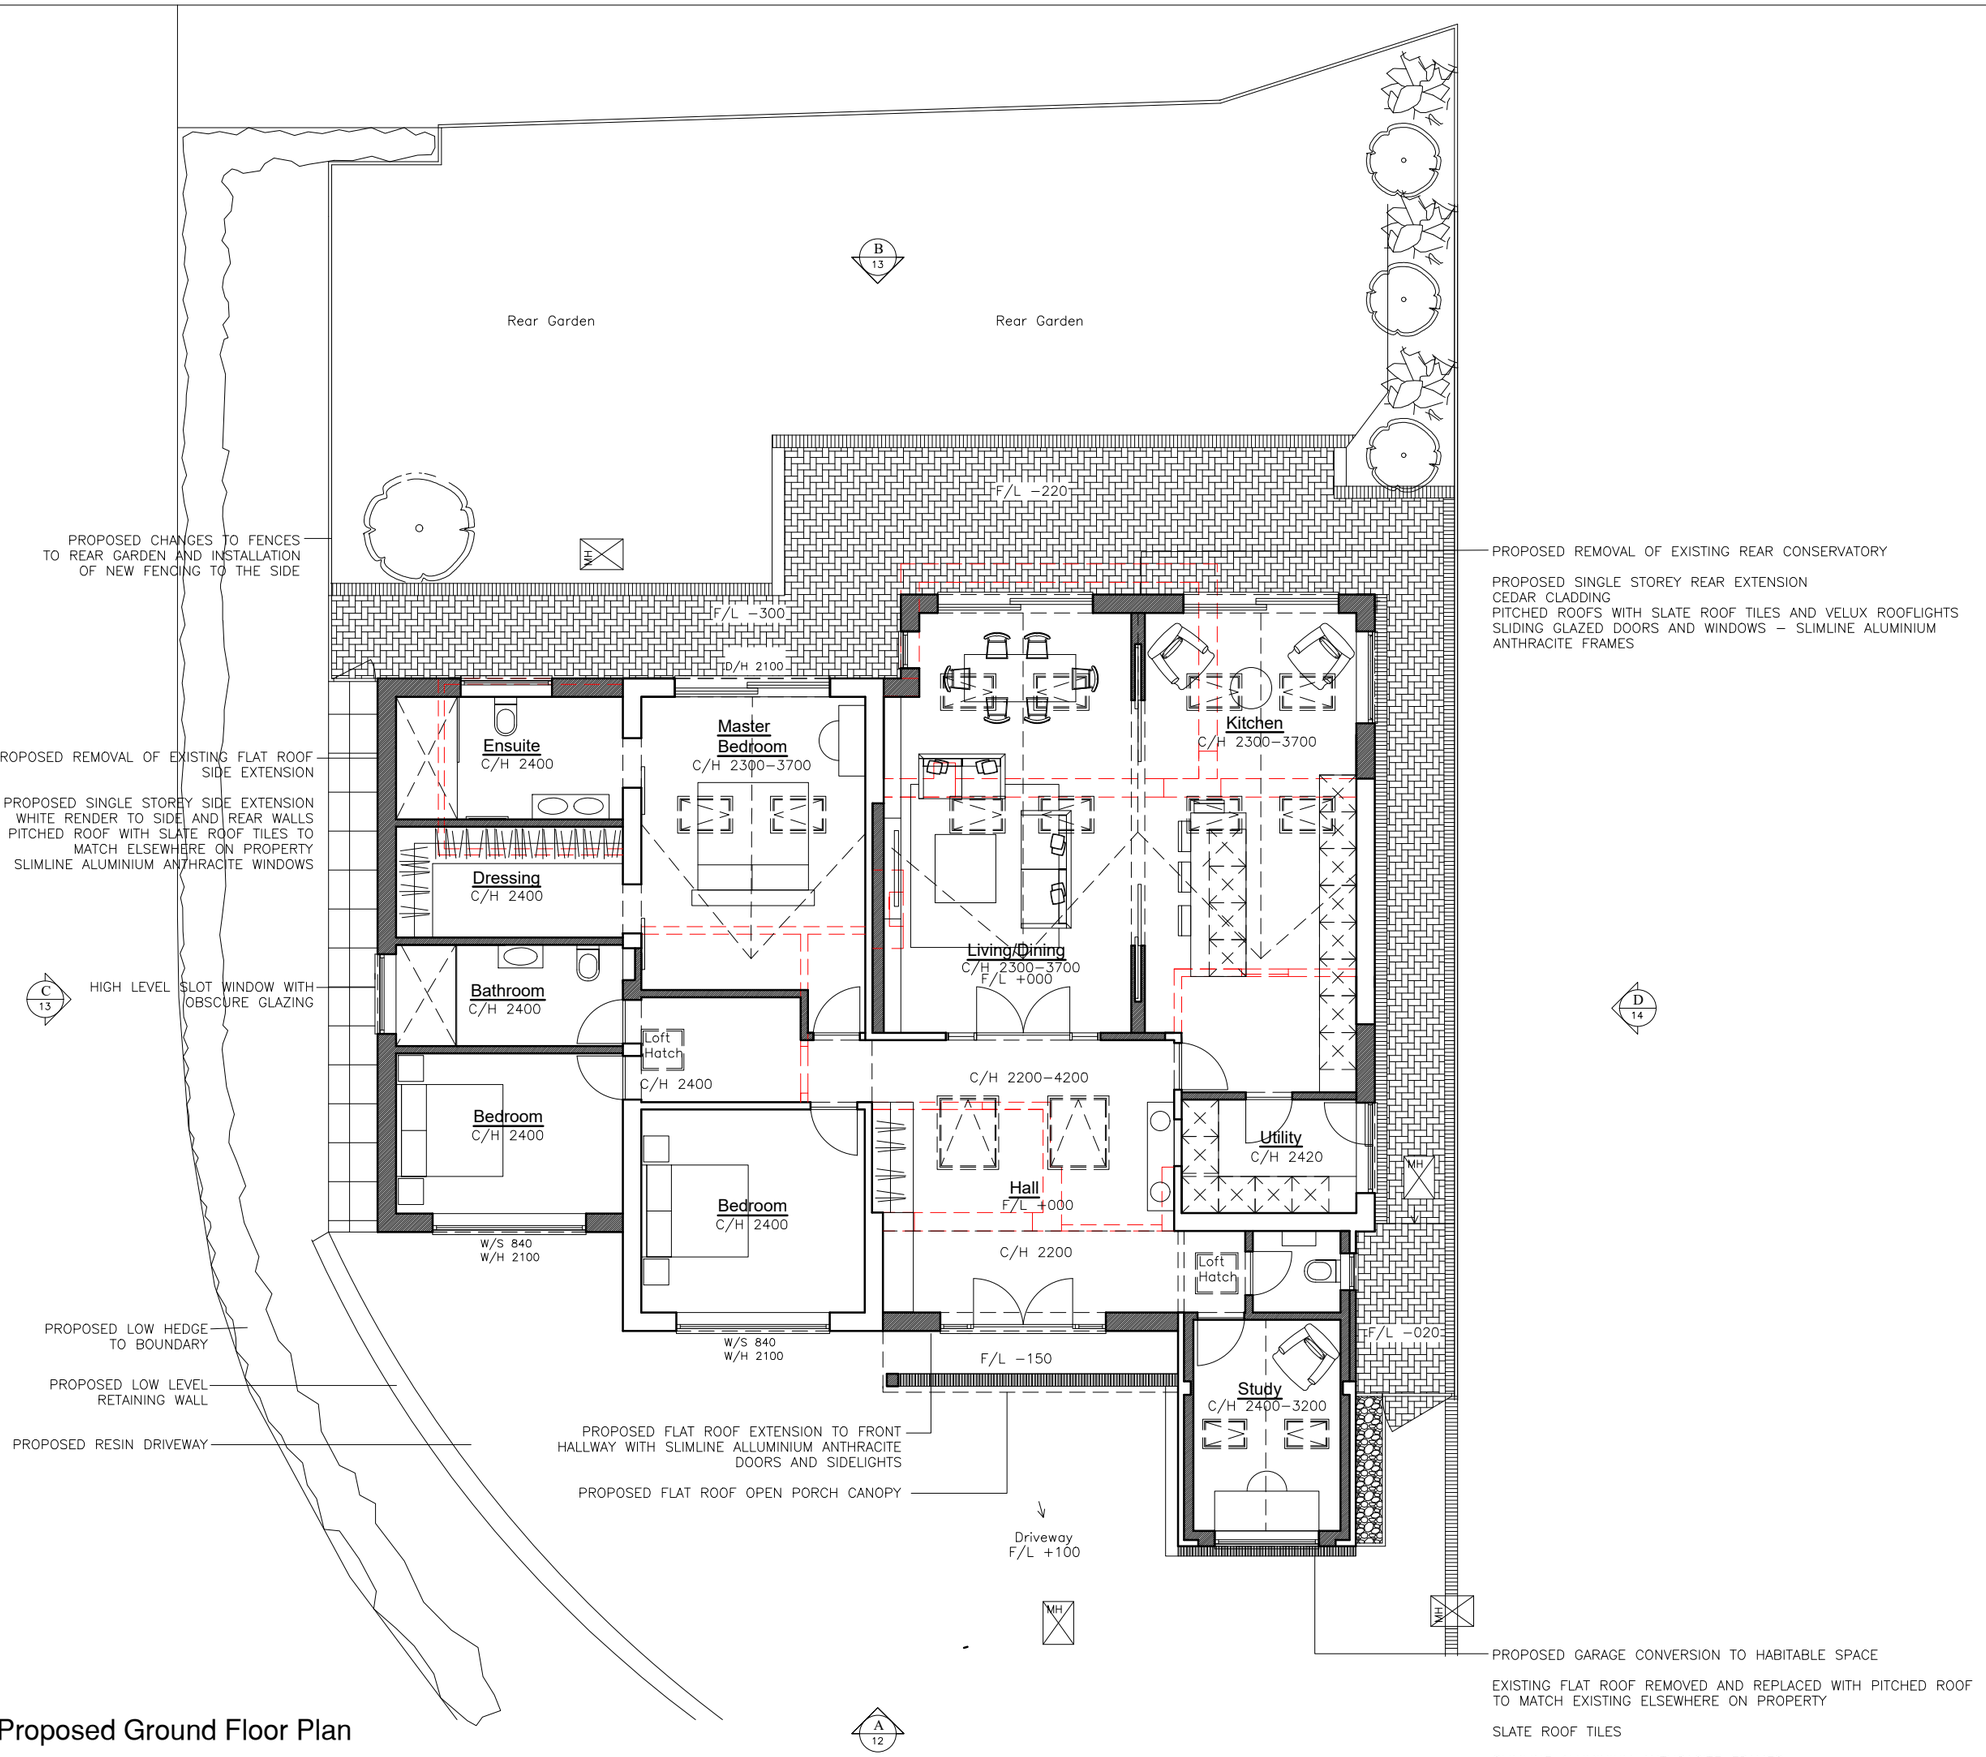


Proposed Ground Floor Plan

N

PROPOSED DEMOLITION

PROPOSED NEW INTERNAL & EXTERNAL WALLS

REV A FENCING NOTE AMENDED 04/12/24

PLANNING DRAWING

0 1 2 3 4m 1:100

SARAH BREEZE RIBA

Client
Paul & Karen Cooper

Project
10 Sergison Close
Haywards Heath
West Sussex
RH16 1HU

Title
Proposed Ground Floor Plan

Drawn by	*Checked by*
SB	PC&KC
Scale A3 @ 1:100	*Date* 06/11/24

Project no.	*Dwg. no.*	*Revision*	*Prelim.*
BA191	10	A	