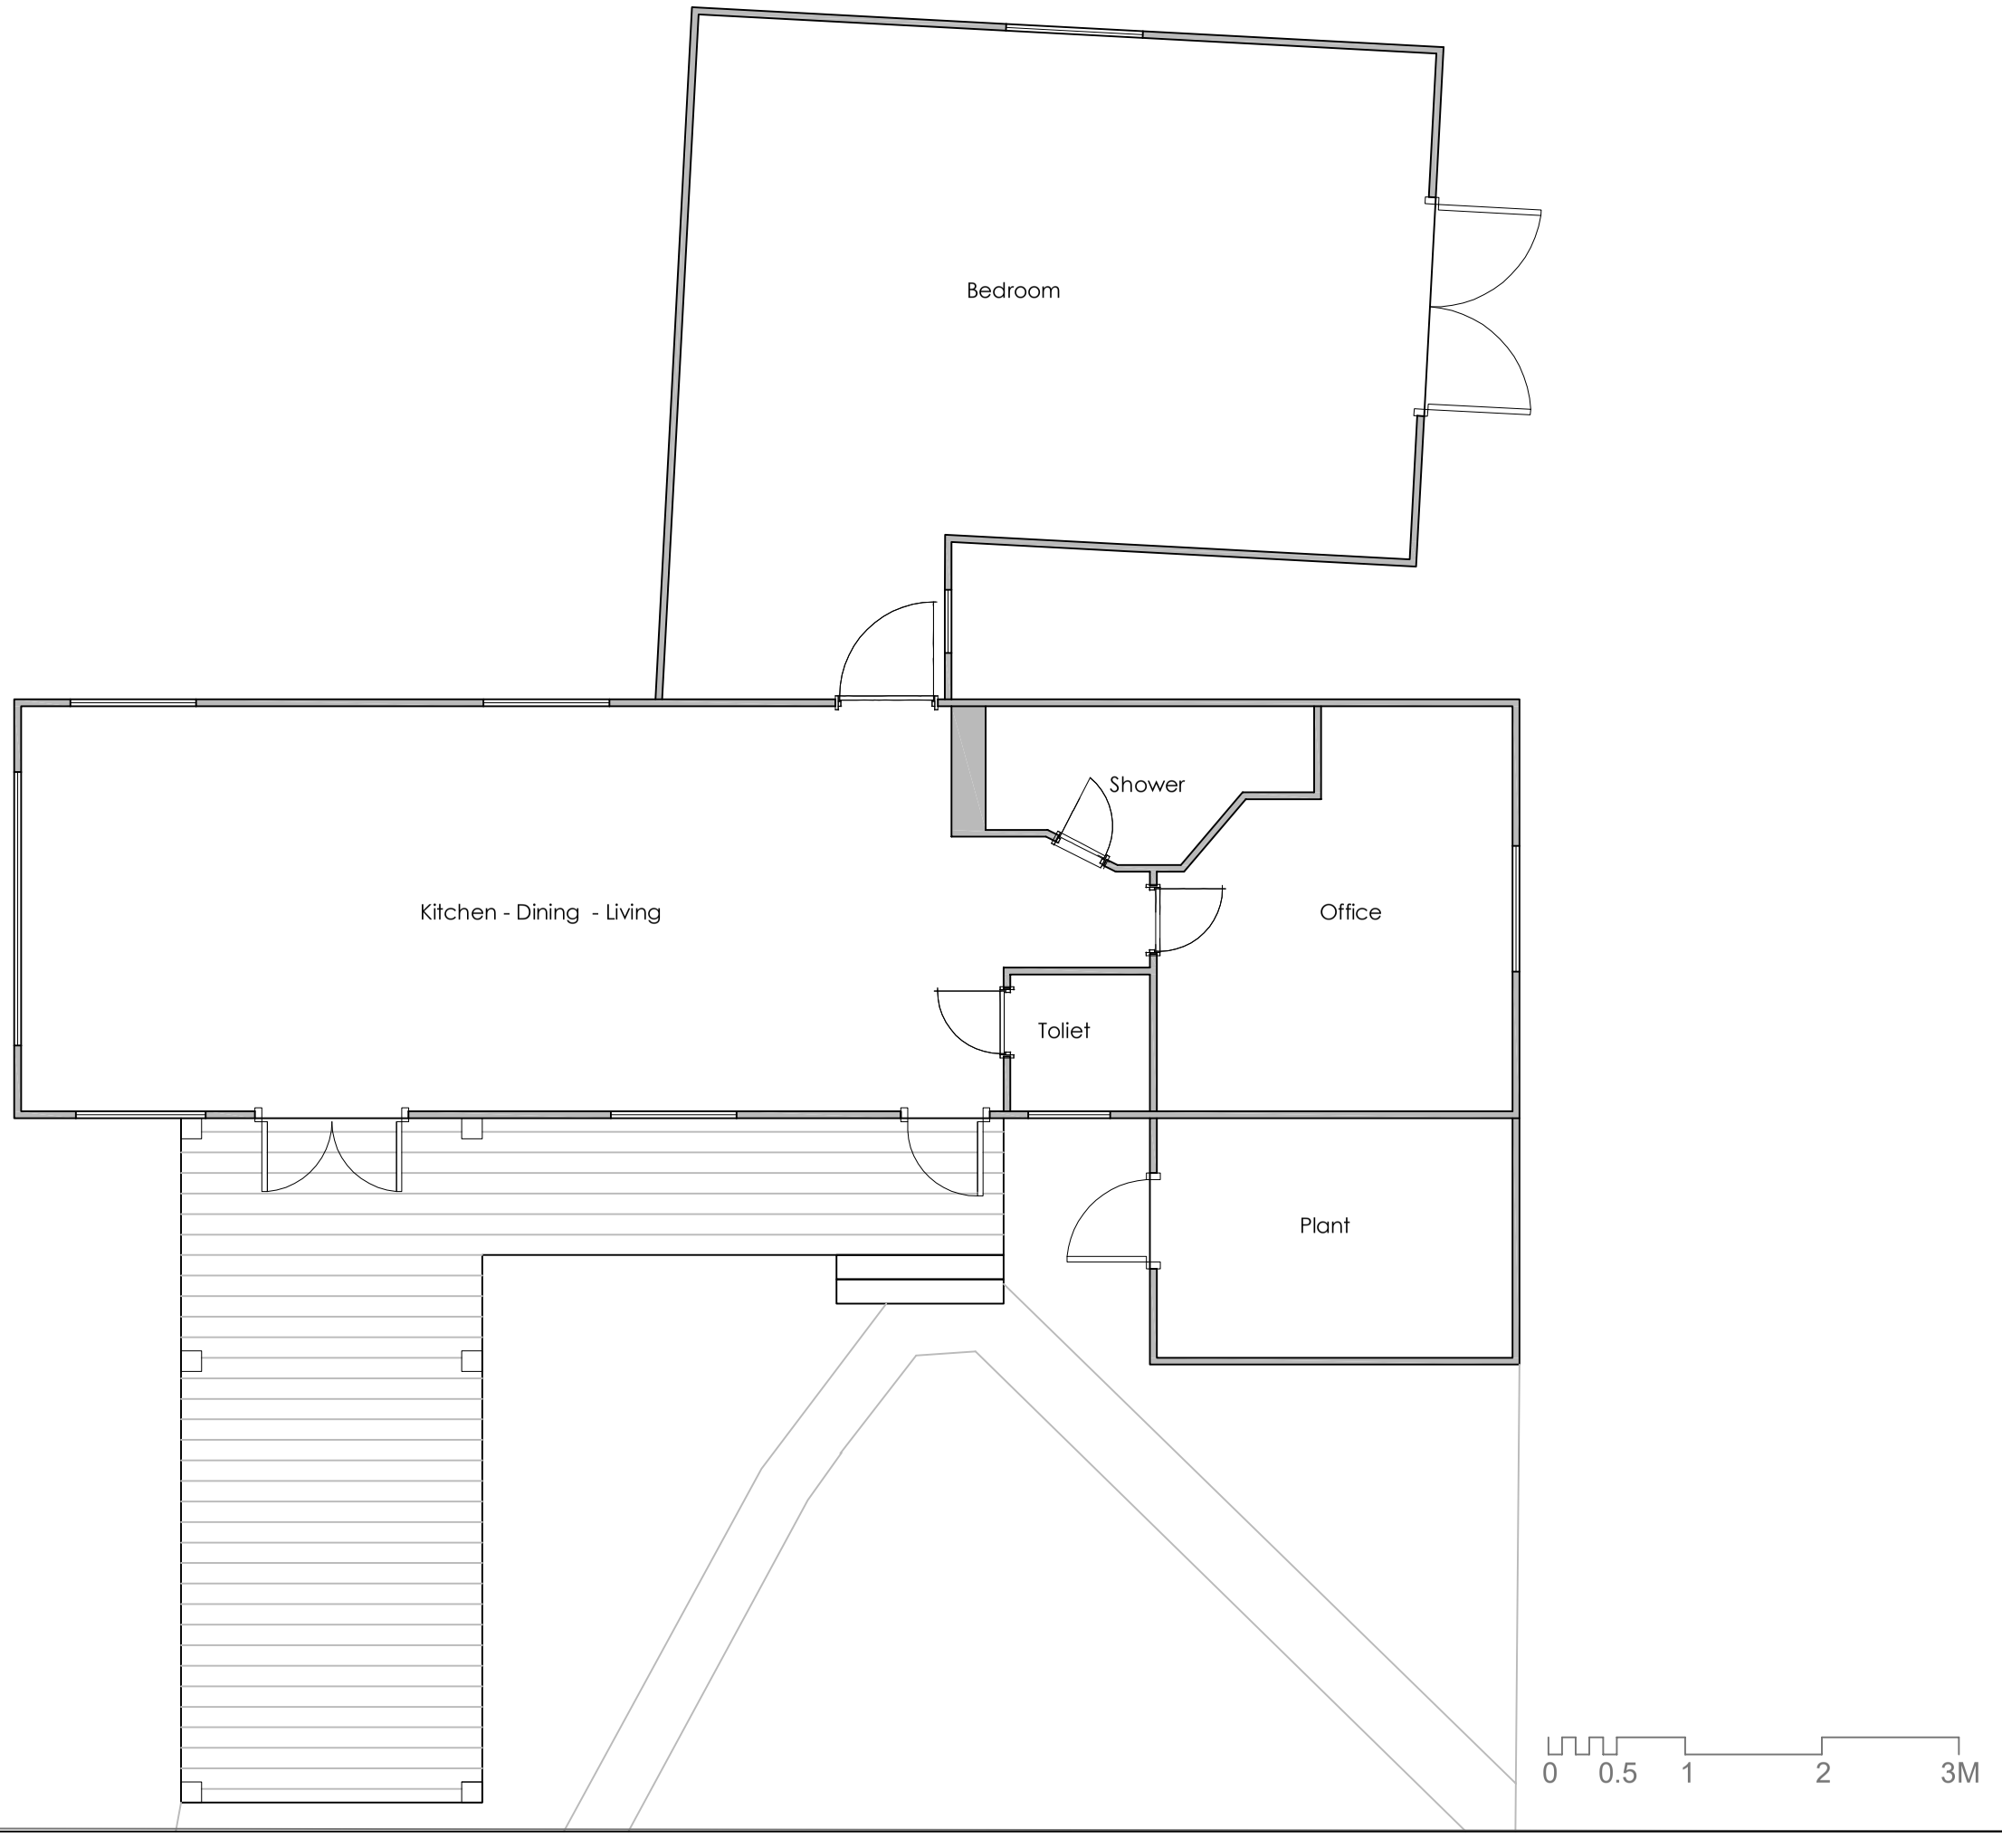


Rev.	Date.	Description.	By.
A	4/11/25	Planning Issue	DW

Drawing Status: Planning

Client: 840-Selkirk

Project Title: Oak Tree House

Drawing Title: Existing Dwelling Ground Floor Plan

Drawn By:	Drawing Number:	Revision:
DW	840/30	A
Checked By: BS		
Date: 14/02/2026	Scale: 1-50	Format: A3