© MESH ltd.

Figured dimensions only are to be taken from this drawing. All dimensions are to be checked on site before any work is put in hand.

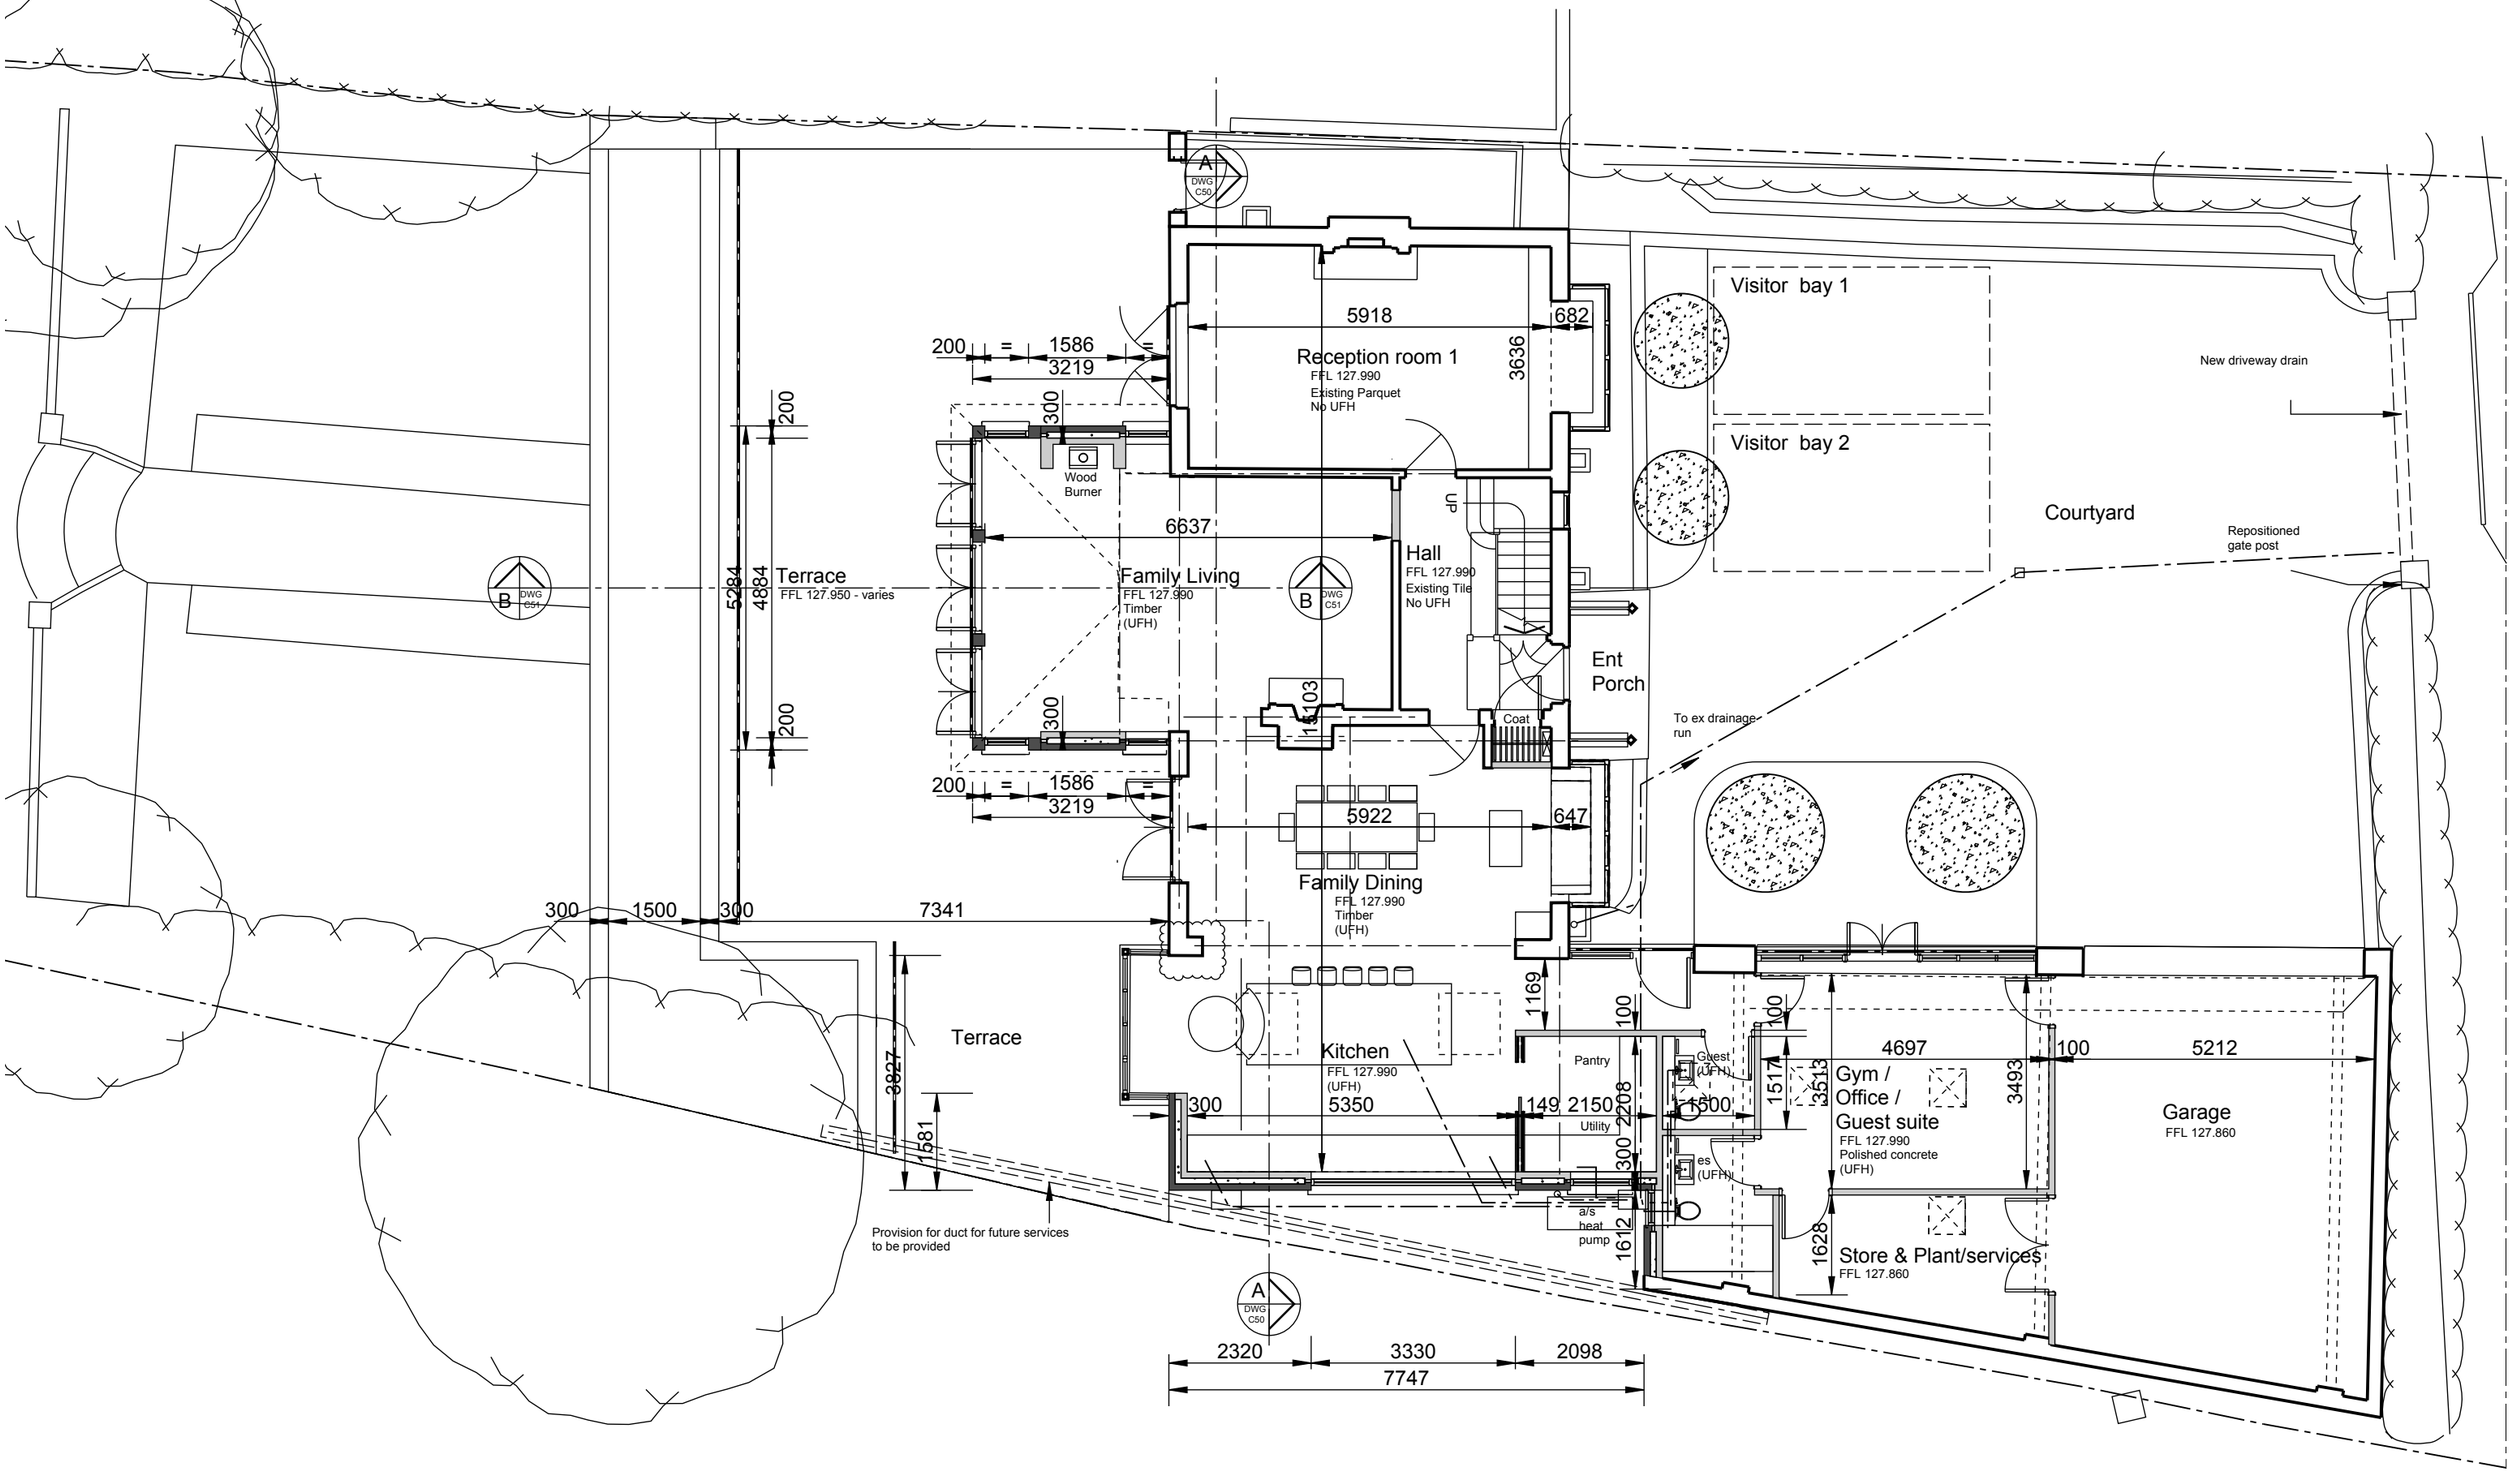

Client's Name	Job Title	Drawing title	Job No	Drawing No	Revision	Description	Drawn	Date	Checked	Status	Scale
Ms M Cannon	40 Hammerwood Road Ashurstwood West Sussex RH19 3TG	Proposed Ground Floor Plan	210030	C03				31.03.25		PLANNING	1:100 @ A3

MESH

Laxton Studios, 5 Bramley Close, Kirdford
RH14 0QH
Tel: 07786 654 873

metres 1 2 3 4 5