
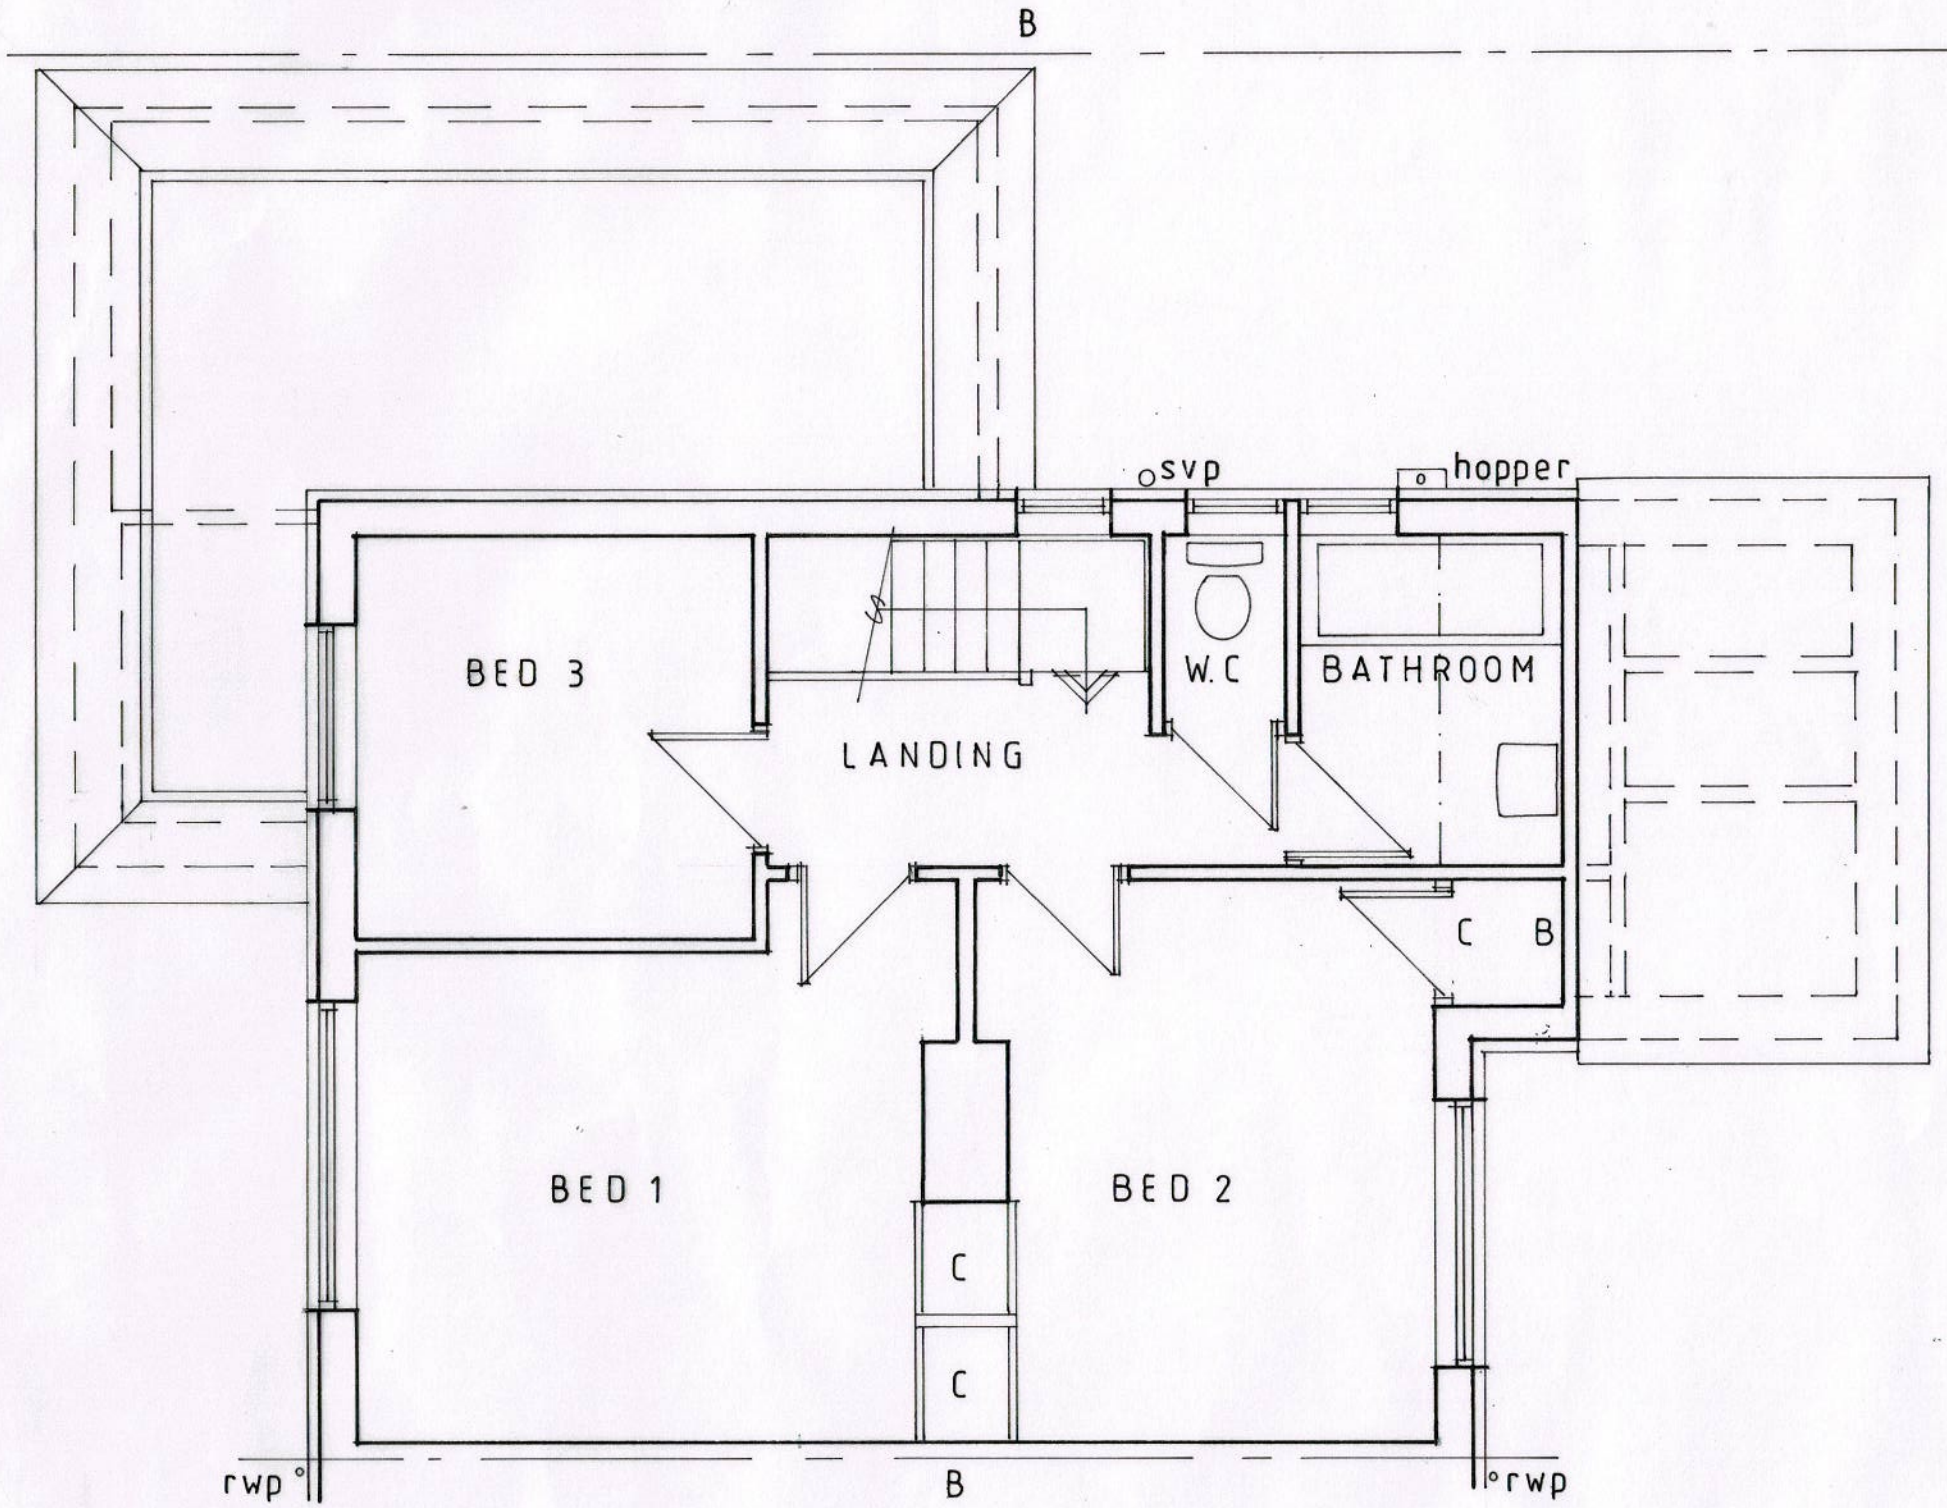


FIRST FLOOR PLAN

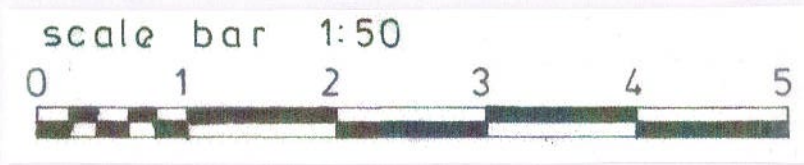

Belmont Designs Practice Limited
37 Ashenground Road
Haywards Heath
West Sussex
RH16 4PS
email:james@belmont-designs.co.uk

Architectural Practice

Client
Mr J Lawrence &
Ms S Deverell

Site
15 Stonepound Road
Hassocks
BN6 8PN

Project
Proposed rear extension
and rooms in the roof

Existing First Floor Plan

Date July 2026
Scale 1:50 @ A3
Drawn JTM
Drawing No
B.044.26.03

copyright and all dimensions to be checked prior to commencement