
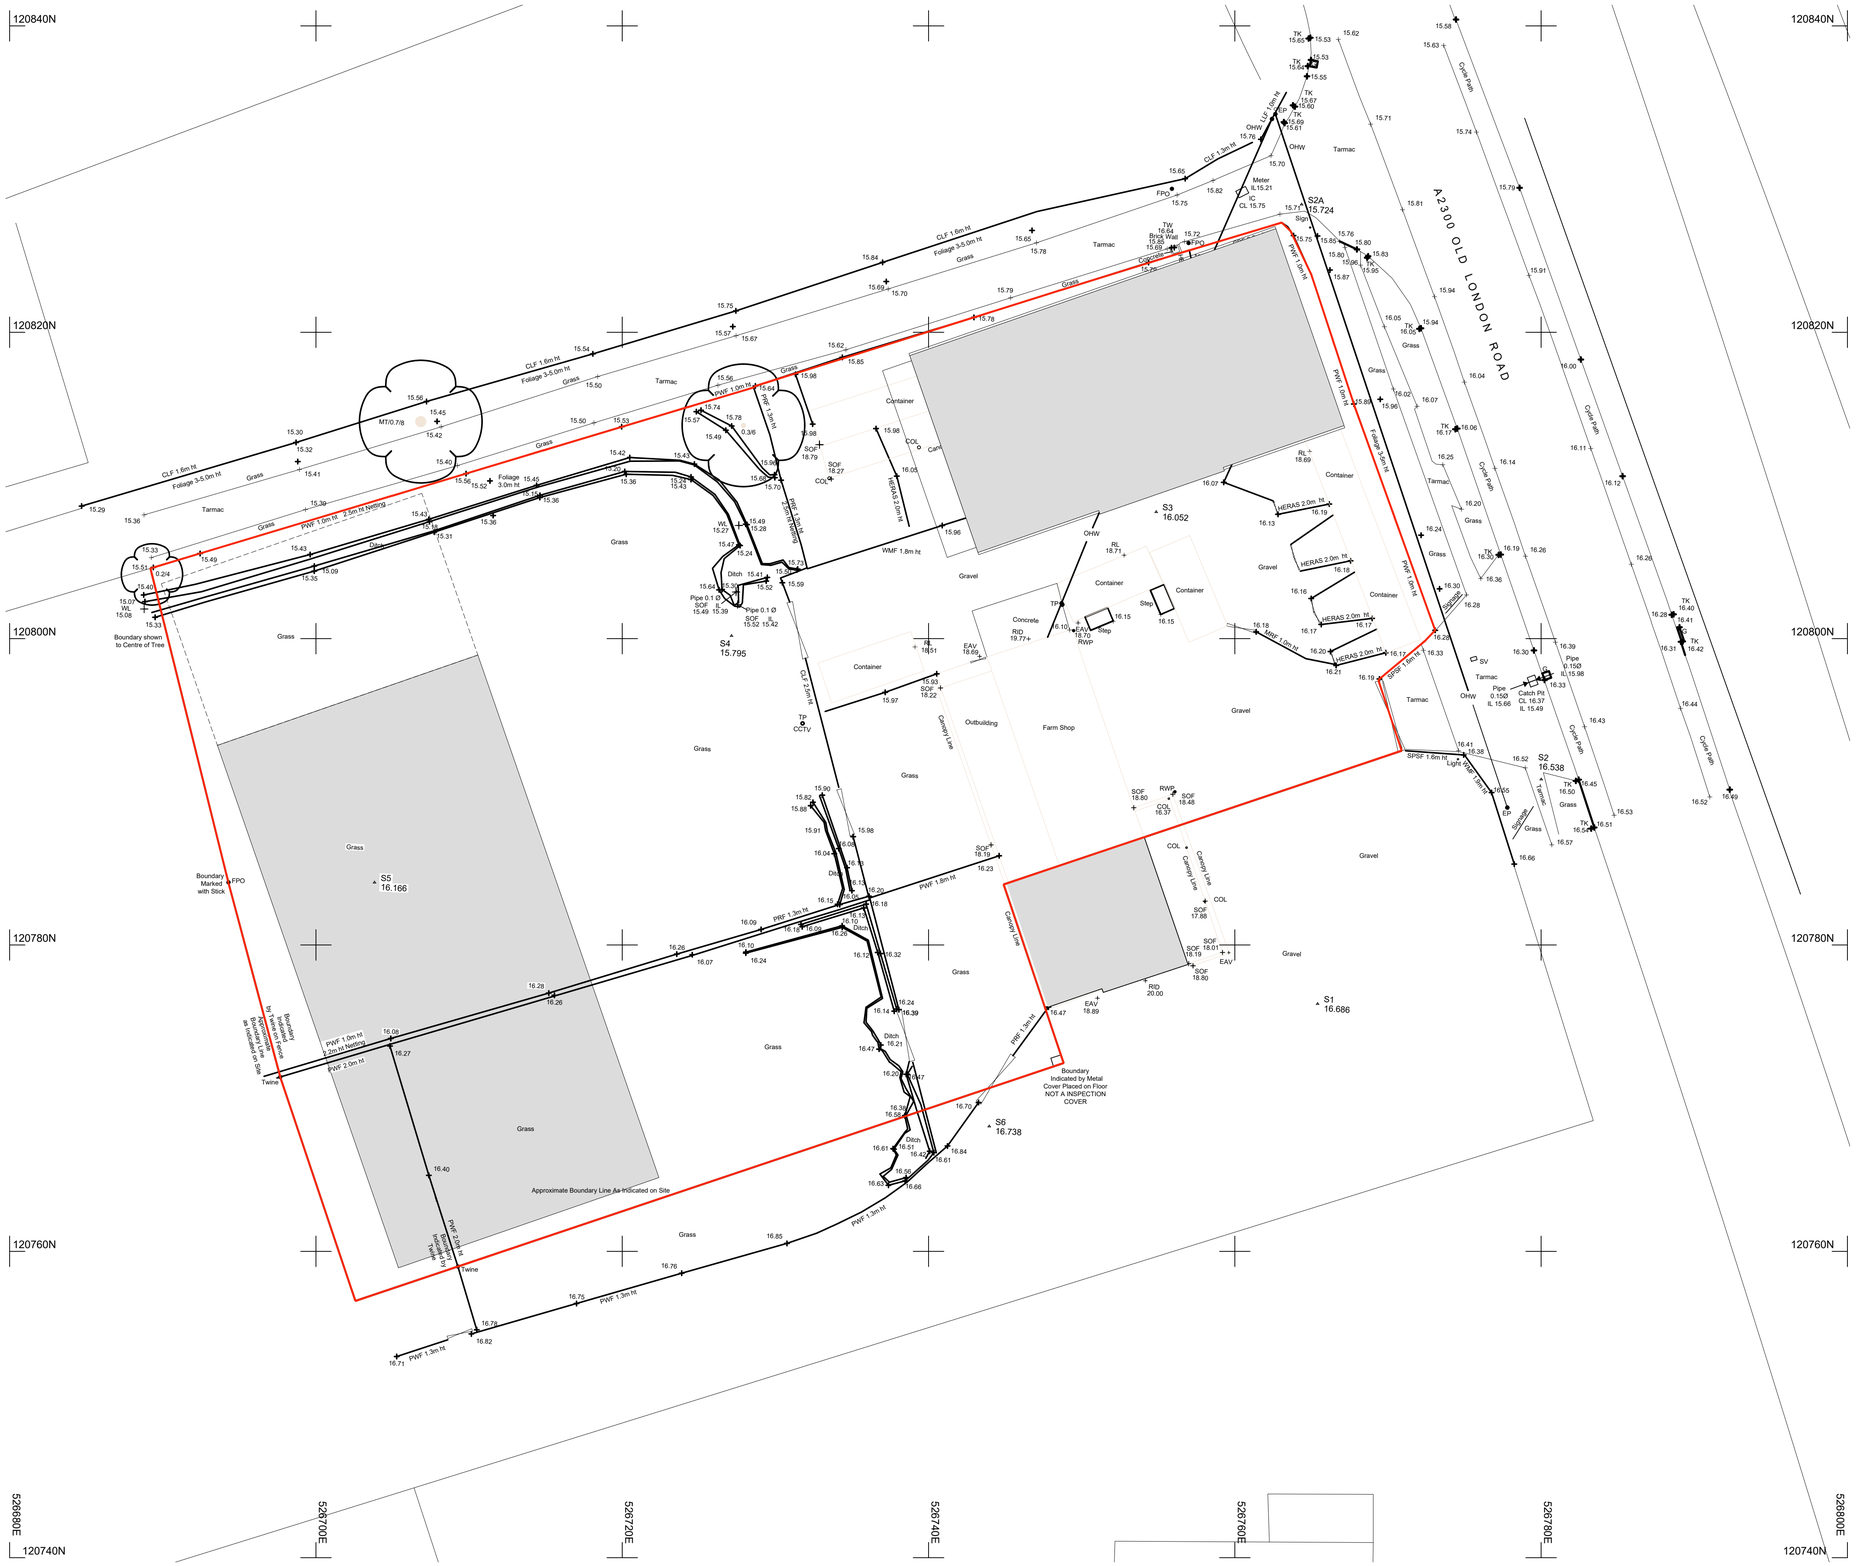


Proposed Site plan 1:200

0 5 10 15

Scale In Metres

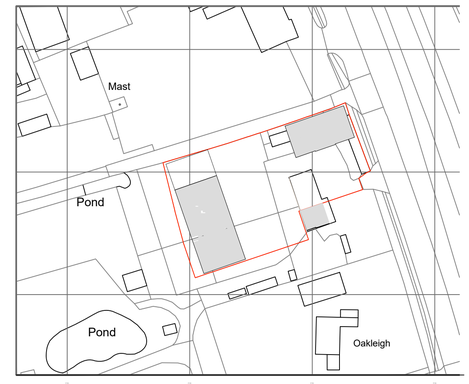

Proposed Location plan 1:1250

0 25 50 75 100

Scale In Metres

rev.	date	comment
A	22.1.26	Location plan added

amendments

klaarchitects

client
Mr & Mrs W. Robbins

job
Land adjacent to
Wishing Wells Greenfield Farm
Old London Road,
Hickstead, RH17 5LZ

drawing number
304.PL.05/A

drawing title
Proposed Site Plan &
Proposed Location plan

date	scale/original sheet size	RIBA work stage
Jan.'26	1:200& 1:1250	3

Do not scale off drawing
Check all dimensions on site before all work is commenced
All goods materials workmanship to conform with current building regulations BS5 and COP's
© Copyright KLA Architects Ltd.

kla architects limited
57 Pentland Road
Haywards Heath
West Sussex RH16 1PJ
telephone 07712 649 562
email kla.architects@gmail.com
www.klaarchitects.co.uk
Company No. 6538021
Registered Office
57 Pentland Road,
H.Heath, RH16 1PJ