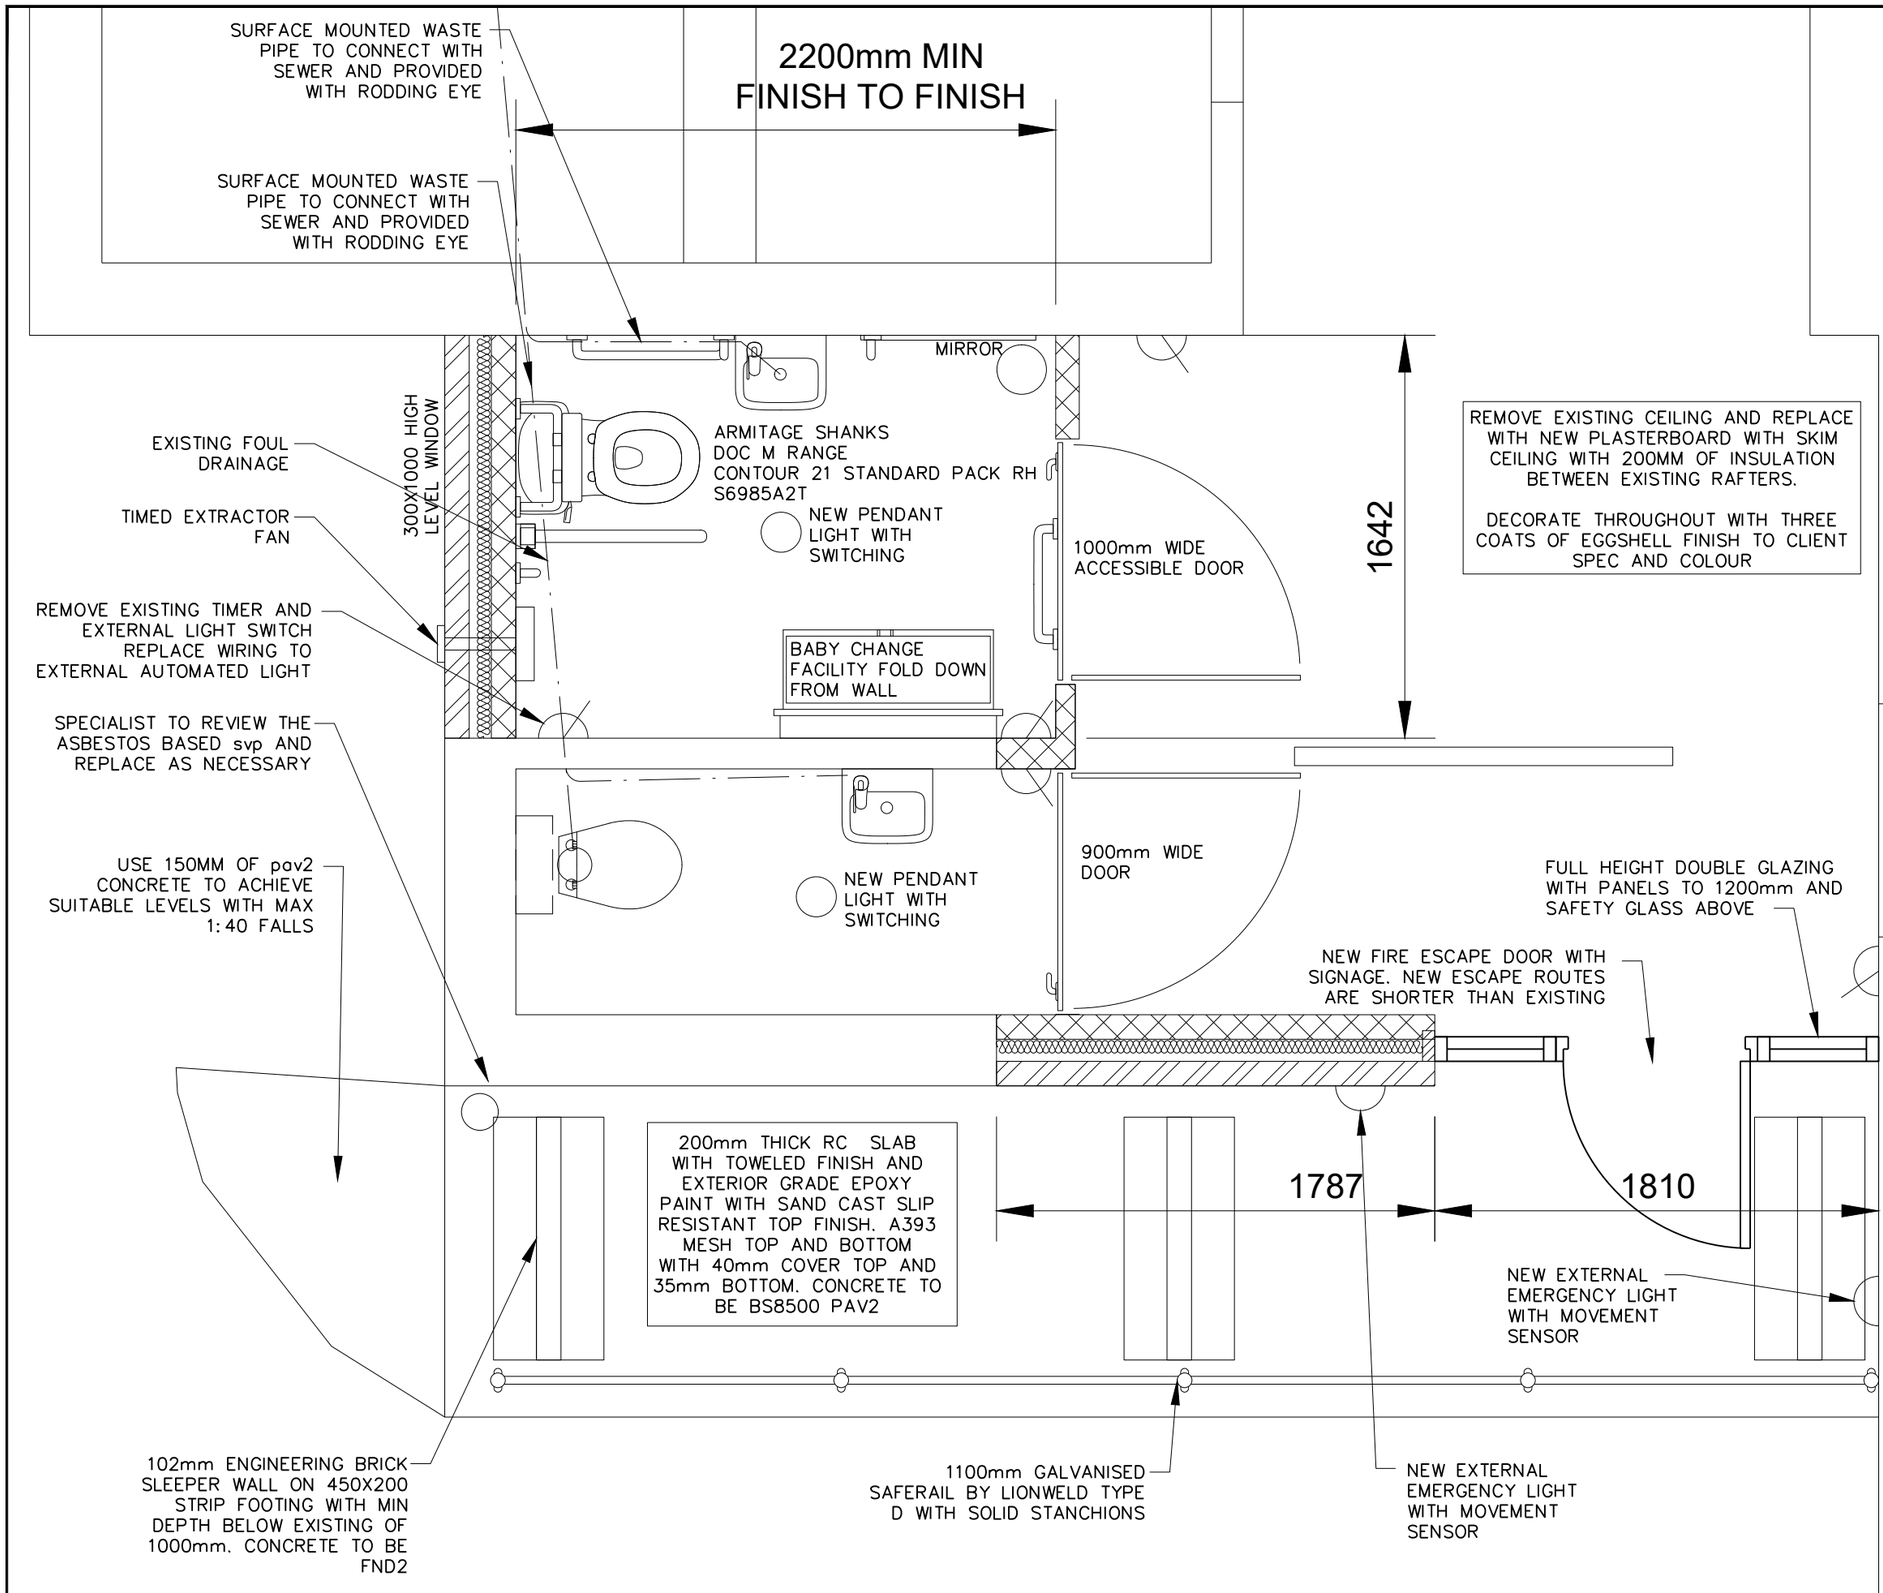

GENERAL ARRANGEMENT

Notes:

1. Dimensions shall be checked and verified prior to work being commenced on site.
2. This drawing is issued for the sole and exclusive use of the named recipient. Distribution to any third party is on the strict understanding that no liability is accepted by a p Sherlock Associates Ltd for any discrepancies, errors or omissions that may be present and no guarantee is offered as to the accuracy of the information shown.

BUILDING REGULATIONS DRAWING
SUBJECT TO APPROVAL

REV:	DESCRIPTION:	BY:	DATE:
STATUS:	BUILDING CONTROL		

A P Sherlock Associates Ltd.
17 Wykeham Way
Burgess Hill
West Sussex RH15 0HE
T 01444 232 718

CLIENT: URC
JUNCTION ROAD
BURGESS HILL

ARCHITECT:

SITE: NEW DISABLED FACILITIES
UNITER REFORMED CHURCH

TITLE: GROUND FLOOR PLAN
LAYOUT - PROPOSED

SCALE AT A3:	DATE:	DRAWN:	CHECKED:
1:25	07/10/22	APS	APS

PROJECT NO:	DRAWING NO:	REVISION:
ASA 0079	001	B