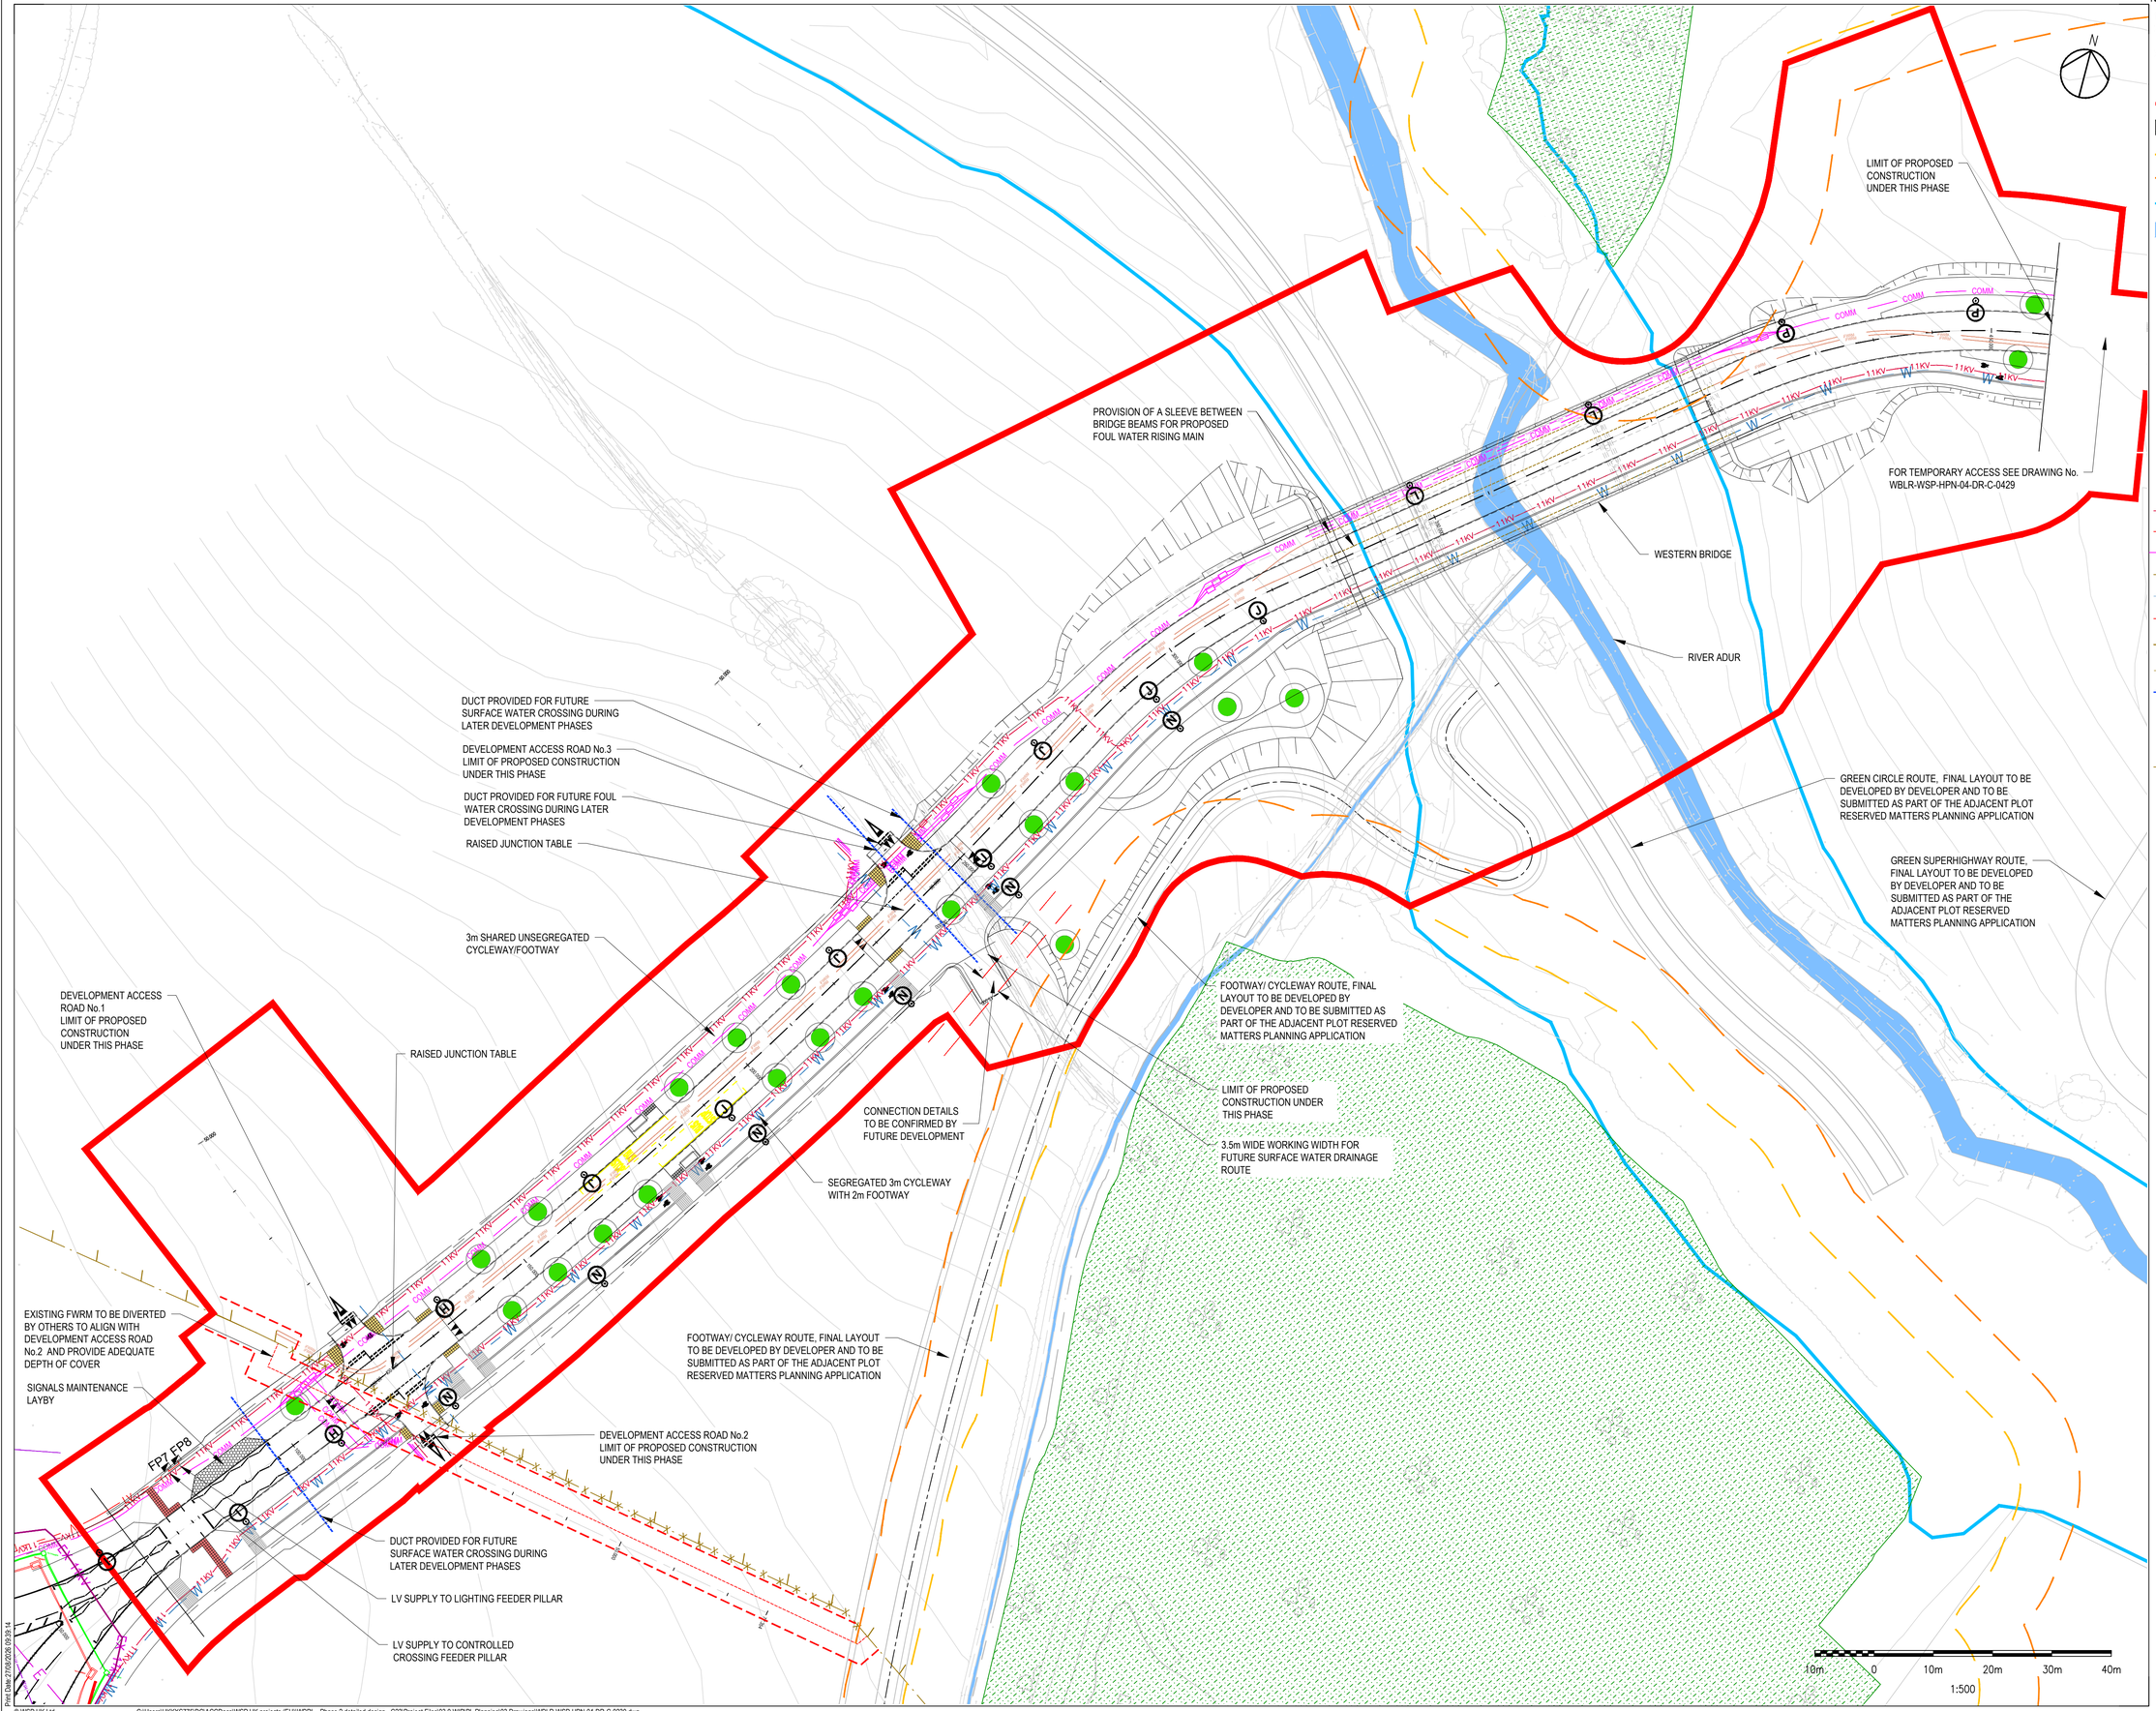


NOTES:

1. ALL DIMENSIONS ARE IN METRES UNLESS OTHERWISE STATED.
2. EMBANKMENT SIDE SLOPES ARE 1 IN 3 UNLESS SPECIFIED OTHERWISE.
3. CUTTING SIDE SLOPES ARE 1 IN 3.5 UNLESS SPECIFIED OTHERWISE.

KEY:

- PROPOSED SCHEME RED LINE BOUNDARY
- ANCIENT WOODLAND AREA
- ANCIENT WOODLAND 15m OFFSET
- ANCIENT WOODLAND 25m OFFSET
- FLOOD EXTENT OUTLINE (100 YEAR + 105% CC)
- WATERCOURSE
- BUFF COLOURED BLISTER STYLE TACTILE PAVING
- RED COLOURED BLISTER STYLE TACTILE PAVING
- GREY COLOURED TRAMLINE/LADDER STYLE TACTILE PAVING. TRAMLINES LAID PARALLEL TO DIRECTION OF TRAVEL ON CYCLEWAY. TRAMLINES LAID PERPENDICULAR TO DIRECTION OF TRAVEL ON FOOTPATH
- GREY COLOURED CORDUROY STYLE TACTILE PAVING.
- SPECIMEN TREES (INDICATIVE LOCATIONS, APPROX 5m HIGH WITH 2.5m CLEAR STEM TO MAINTAIN VISIBILITY)
- LIGHTING COLUMN, BLACK, (6m HIGH UNLESS OTHERWISE LABELLED)

SERVICE DIVERSIONS/ NEW SUPPLIES

- 11KV — 11kV UNDERGROUND (HV)
- LV — LV DUCT / CABLE
- COMM — COMMS (GENERAL)
- FOUL WATER RISING MAIN SLEEVE
- W — WATER MAIN
- FOUL WATER RISING MAIN (DIVERSION)
- EXISTING FOUL WATER RISING MAIN
- iFWRM — INDICATIVE FOUL WATER RISING MAIN ROUTE
- DRAINAGE CROSSING POINTS FOR FUTURE DEVELOPMENT
- FEEDER PILLAR

ABANDONED SERVICES

- FOUL WATER RISING MAIN

Rev	Drwn	Chk'd	Appr'd	Description	Date
P07	AS	KS	AJB	LIGHTING LAYOUT UPDATED	26.08.2026
P06	KS	GL	AJB	LABELS ADDED. RED LINE BOUNDARY UPDATED FOR TEMPORARY ACCESS	17.06.2026
P05	JM	GL	AJB	GROUND RAISING ADDED	01.04.25
P04	AS	GL	AJB	BRIDGE EARTHWORKS AMENDED	31.03.25
P03	PD	GL	AJB	PRE-PLANNING APPLICATION COMMENTS ADDRESSED	04.10.24
P02	KS	GL	AJB	GSH EXTENDED ON THE EAST SIDE TO TIE INTO PHASE 1	15.02.24
P01	AS	KS	AJB	FIRST ISSUE	14.07.23

Purpose of Issue: For Planning

Status: S0

Classification: Public

Client: Homes England

Project: Western Bridge Link Road
Burgess Hill

Drawing: UTILITIES LAYOUT
SHEET 1 of 1
PHASE 2

Scale @ A1	Drawn	Checked	Approved
1:500	AS	KS	AJB

Project No.: CS100377

Date: 26.06.23

Drawing Identifier (Project - Originator - Zone - Level - File Type - Role - Number): WBLR-WSP-HPN-04-DR-C-0230

BS1192 Compliant revision: P07

3rd Floor
Westferry House
11 Westferry Circus
London
E14 4HD

WSP.com

© WSP UK Ltd

Print Date: 27/06/2026 08:59:14

C:\Users\UKKXS775\DCACCDocs\WSP UK projects (EU)\WBRL - Phase 2 detailed design - C23\Project Files\03.0 WIP\PL Planning\03 Drawings\WBLR-WSP-HPN-04-DR-C-0230.dwg