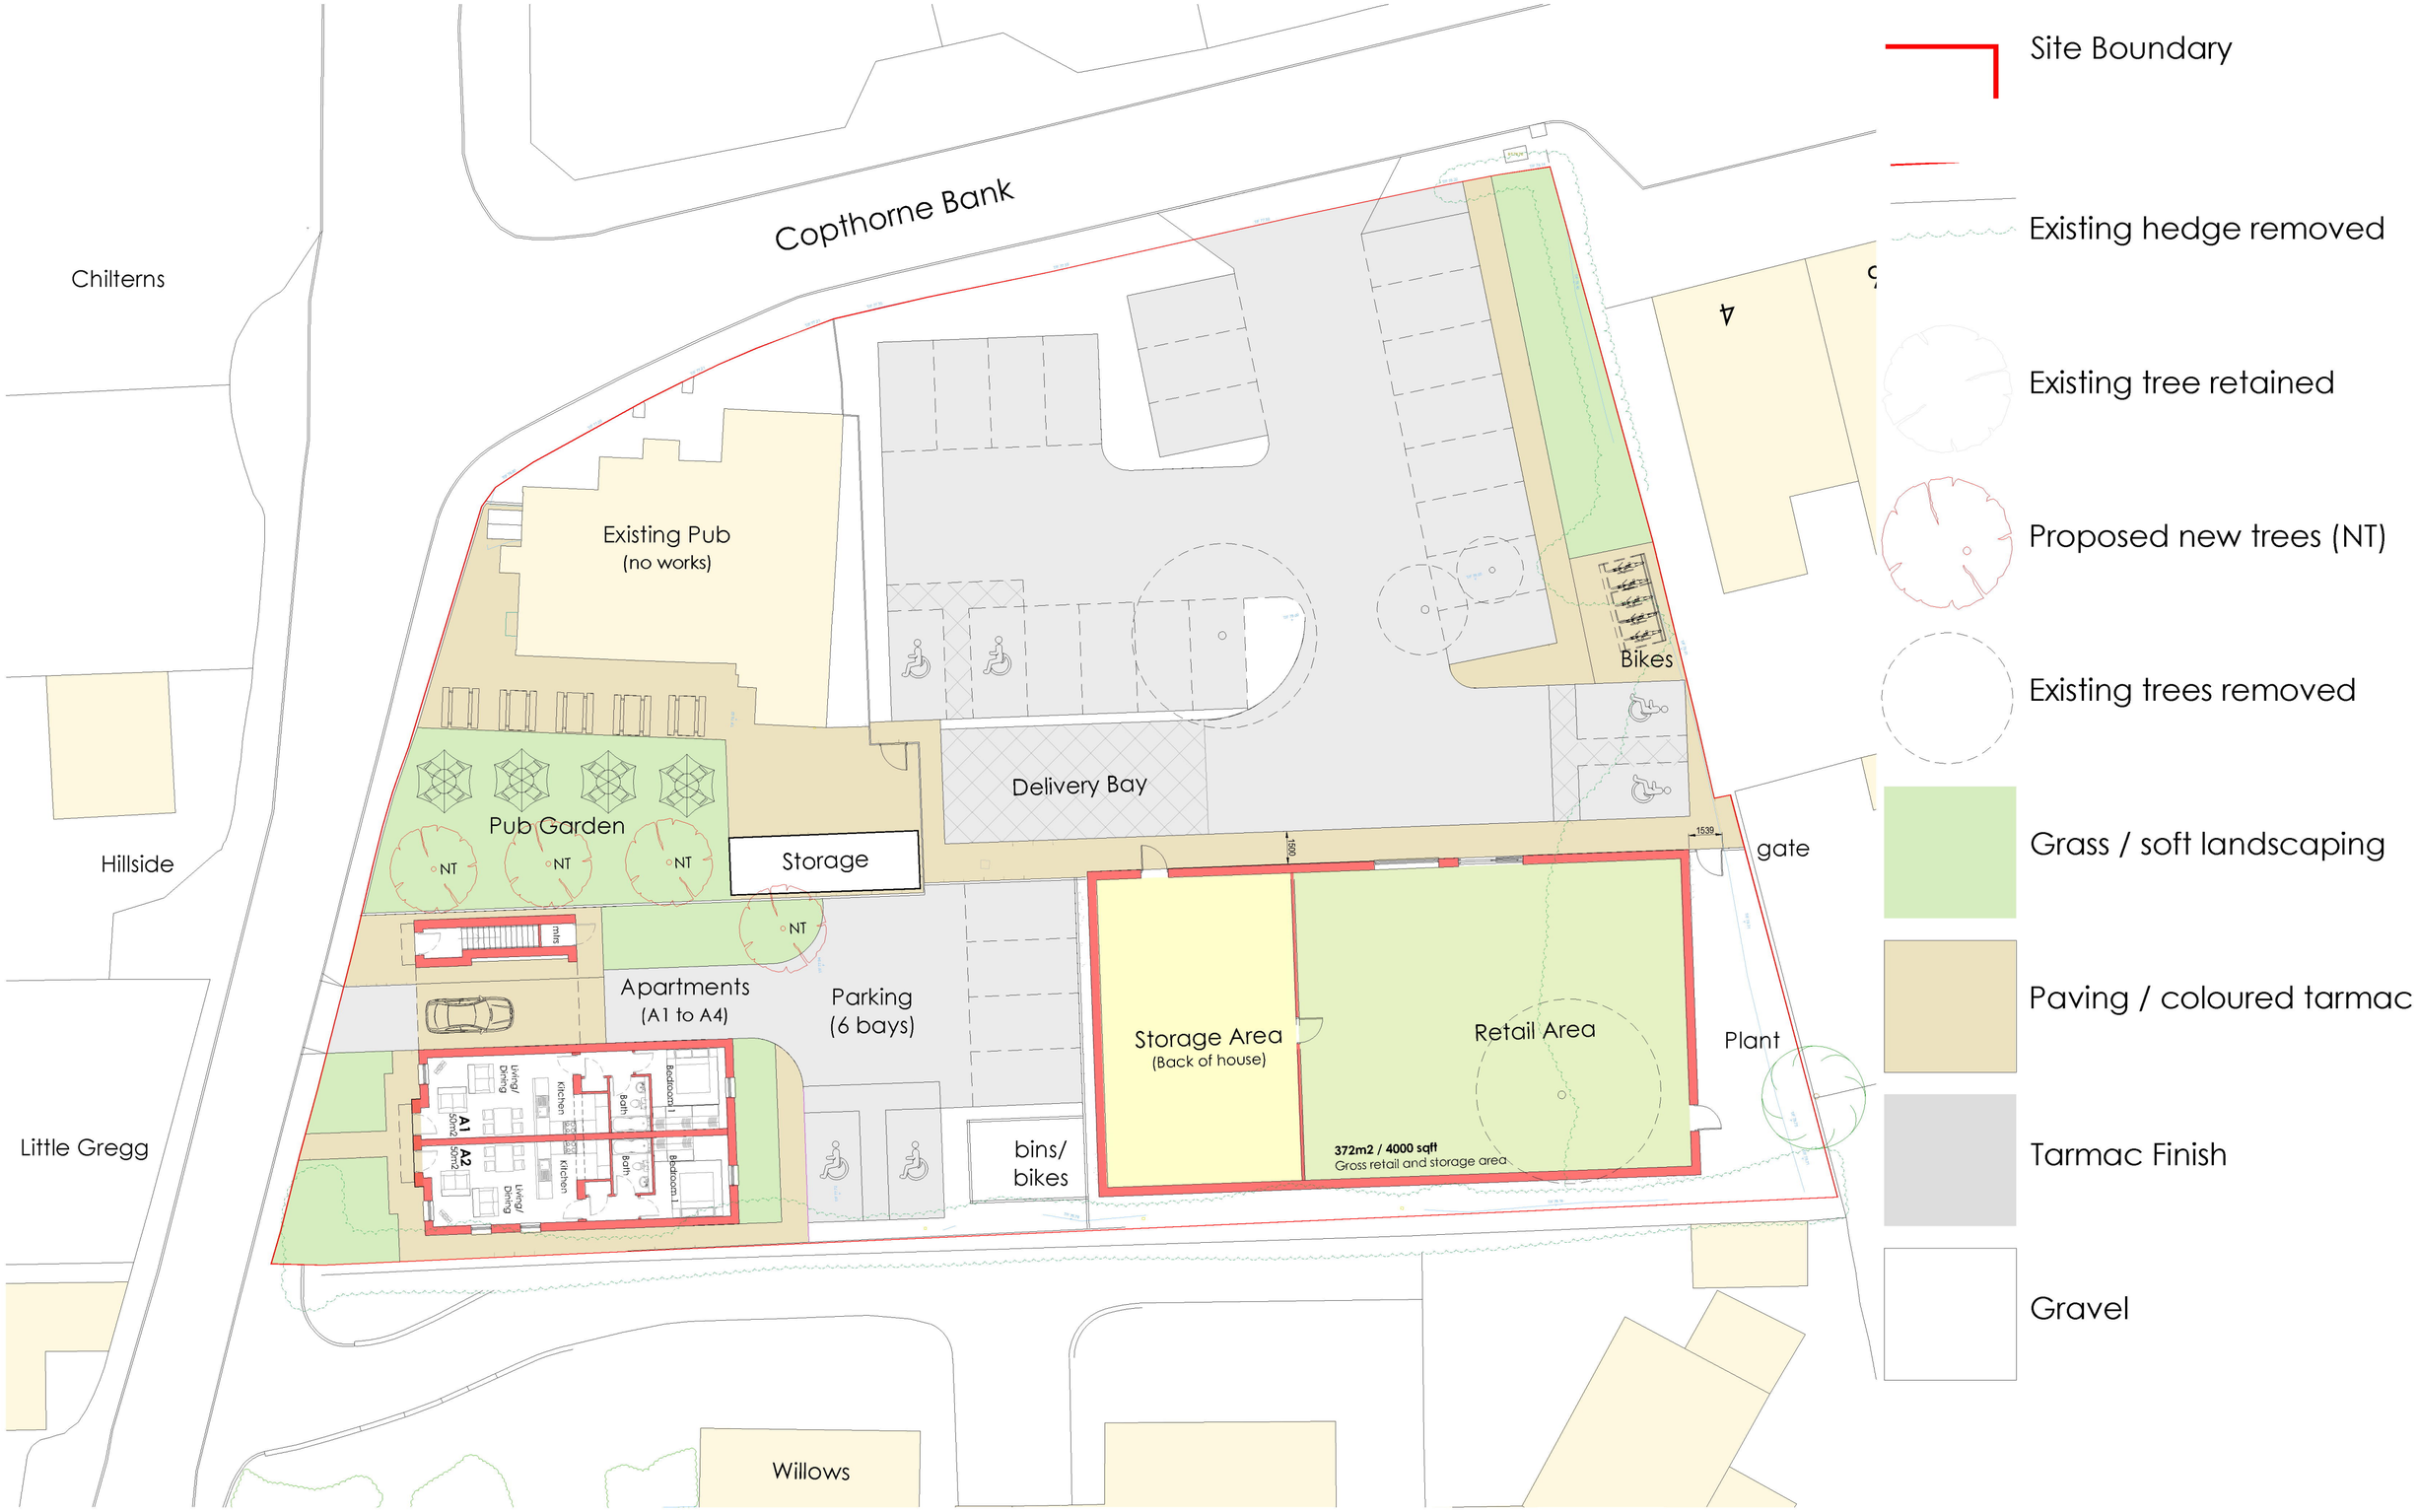


NOTES

All dimensions to be verified on site. Any discrepancies are to be reported to the relevant parties.

The content of the drawing remain the copyright of UAN and can not be used without consent

North

revision	description	drawn	date
D	Pub garden furniture added / bike shelter shown	LH	15.04.2025
C	Retail building position adjusted	LH	26.03.2025
B	parking notes removed	MG	27.11.2024
A	design adjustments	JJ	28.08.2024

client
Westcoast Convenience Limited

address
The Prince Albert, Copthorne Bank,
Copthorne, Crawley, RH10 3QX
Mixed Use Development

proj no.
23-144

drawn
JJ/MG

checked
MG

date
21.08.2024

status
Planning

scale
1:200

size
A2

title
Proposed Site Plan

dwg no.
23-144-02

revision
D