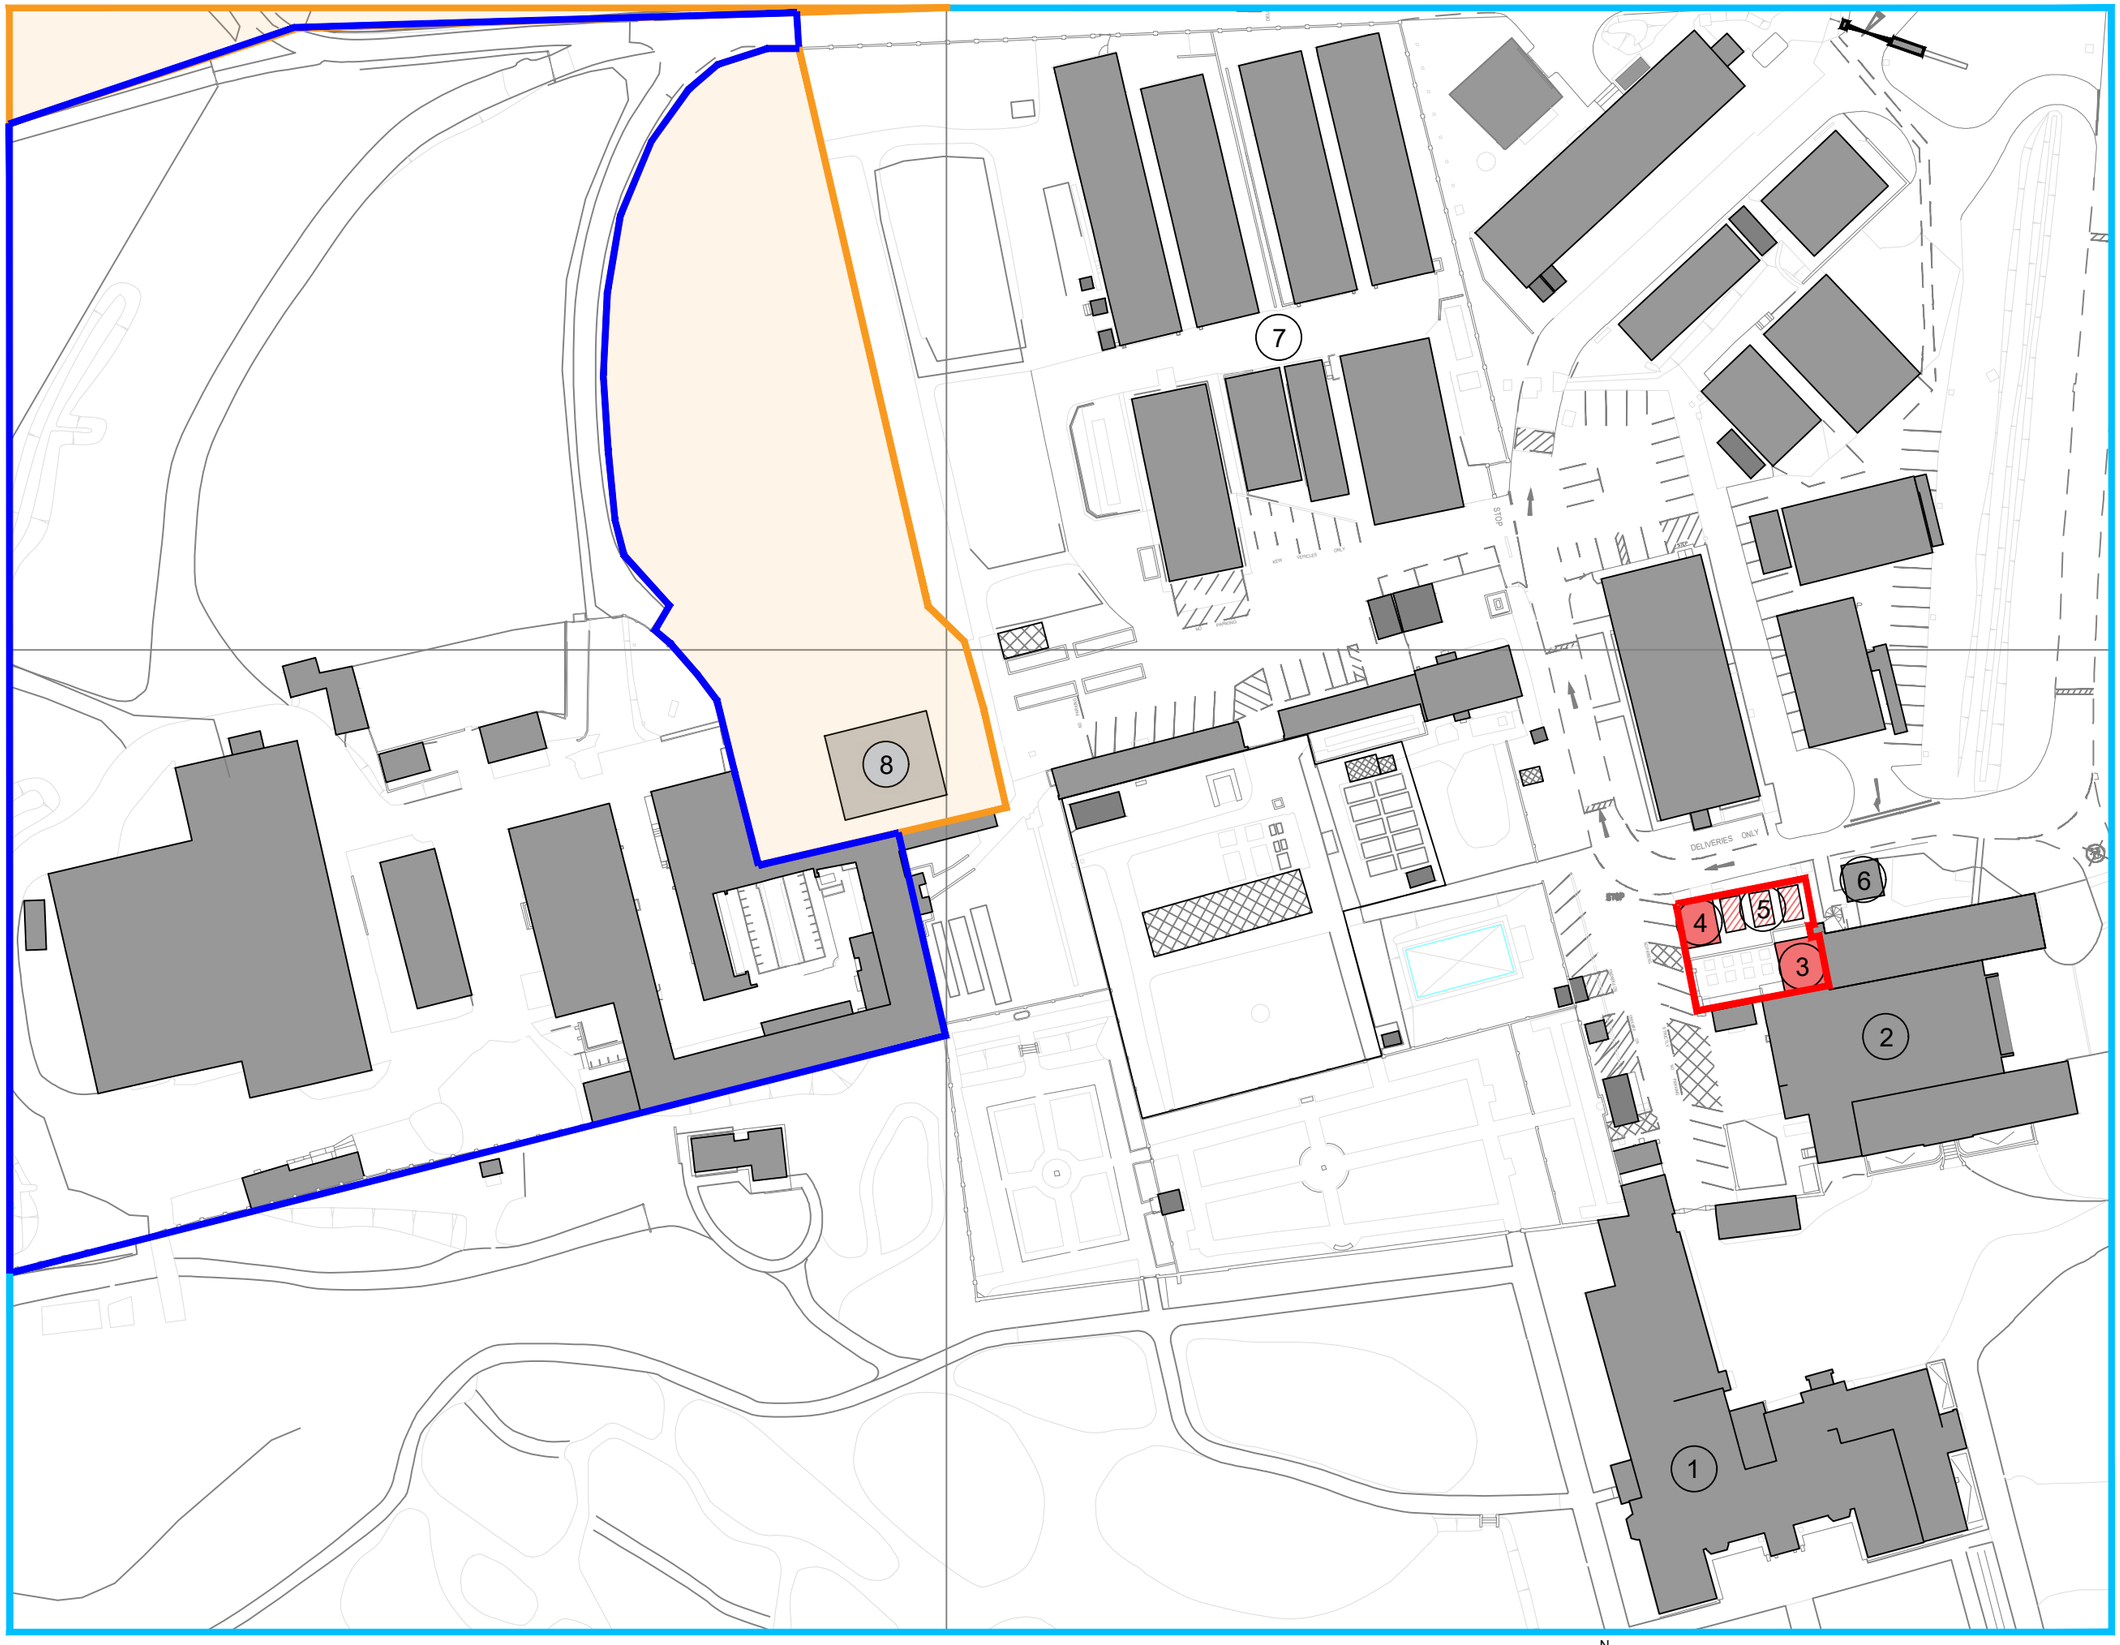


SITE PLAN
As Existing, 1:750

GENERAL NOTES:

1. Do not scale from this drawing. Use figured dimensions only. Contractor to check dimensions on site prior to construction and notify CA of any discrepancy.
2. This drawing is to be read in conjunction with all other relevant contract drawings, specifications & Schedules.
3. If in doubt: Ask
4. Martin Ashley Architects shall be notified in writing of any discrepancies.

KEY BUILDINGS

KEY BUILDING NAMES

1. THE MANSION
2. THE STABLES
3. PLANT ROOM - BOILERS
4. PLANT ROOM - ELECTRICAL
5. OIL TANKS
6. SUBSTATION
7. GREENHOUSES
8. WAKEHURST FARM HOUSE (PRIVATE OWNERSHIP)

SITE

LAND OWNED BY KEW

LAND OWNED BY NATIONAL TRUST AND LEASED BY KEW

PRIVATE LAND, NOT OWNED BY KEW

Rev.	Date.	Reason For Issue.	Chk.
B	05.11.24	Updated site boundaries	EM
A	17.10.24	Planning	JC
-	04.07.24	First issue	EM

Status
STATUTORY CONSENT

MARTIN ASHLEY ARCHITECTS
745, 7th Floor, Regal House, 70 London Road, Twickenham, Middlesex, TW1 3QS
T +44 (0) 20 8948 7788
www.ma-arch.co.uk

Client
RBG KEW
WAKEHUST
.

Project
WAKEHURST
DECARBONISATION PROJECT

Title
SITE PLAN

As Existing

Date	Scale
October 2024	1:750@ A3
Checked By: JC	Drawn By: EM
Drawing Number: 2280-01/00/02	Revision: B

© Martin Ashley Architects 2024