HAZARD WARNING SCHEDULE	
HAZARD	COMMENT/ACTION
Contamination	Confirmation of prior removal of asbestos from site to be obtained and asbestos survey to be carried out by trained persons.
Risk of Collapse	Contractor to plan and manage any works proposed to existing embankments/retaining structures and excavations to prevent risk of collapse to workers and others.
Falling From Height	Any works at height to be carried out by a suitable trained persons with a suitable risk assessment & method statement.
Existing Services	Relevant authorities to be consulted prior to commencement of works to determine approximate location and extent of existing services. Locations to be confirmed on site by trained persons. All existing services should be located and marked appropriately and all contractors must be notified of their presence. Refer to utility survey records for further information.

HAZARD WARNING SCHEDULE	
HAZARD	COMMENT/ACTION
Service Vehicles and Deliveries	Close proximity to neighbouring school, church and residential properties will require suitable method statement to be provided and appropriate actions taken to ensure safe manoeuvring when accessing site. Liaison required with school management prior to any work commencing.
Roof Access and maintenance	Appropriate access and edge protection to be provided to allow roof access to maintain PV. Sufficient hard standing and ground level to be provided to take load of cherry picker. Rear gutter to be cleaned and maintained from MEWP at ground level.
Noise and disturbance to neighbours	All work to be carried out within agreed working hours in order to limit disturbance to neighbours.
Risks associated with Lidl store model	Risks intrinsic to Lidl's store model are provided in document '2.6 BBS 2023 Design Risk Register'.

© Whittam Cox Architects - Disclaimer:

This drawing is copyright of WCEC Group Ltd trading as Whittam Cox Architects, and shall not be reproduced nor used for any other purpose without the written permission of the Architects. This drawing must be read in conjunction with all other related drawings and documentation. It is the contractors responsibility to ensure full compliance with the Building Regulations. Do not scale from this drawing, use figured dimensions only. It is the contractors responsibility to check and verify all dimensions on site. Any discrepancies to be reported immediately. IF IN DOUBT ASK.
Materials not in conformity with relevant British or European Standards/Codes of practice or materials known to be deleterious to health & safety must not be used or specified on this project.

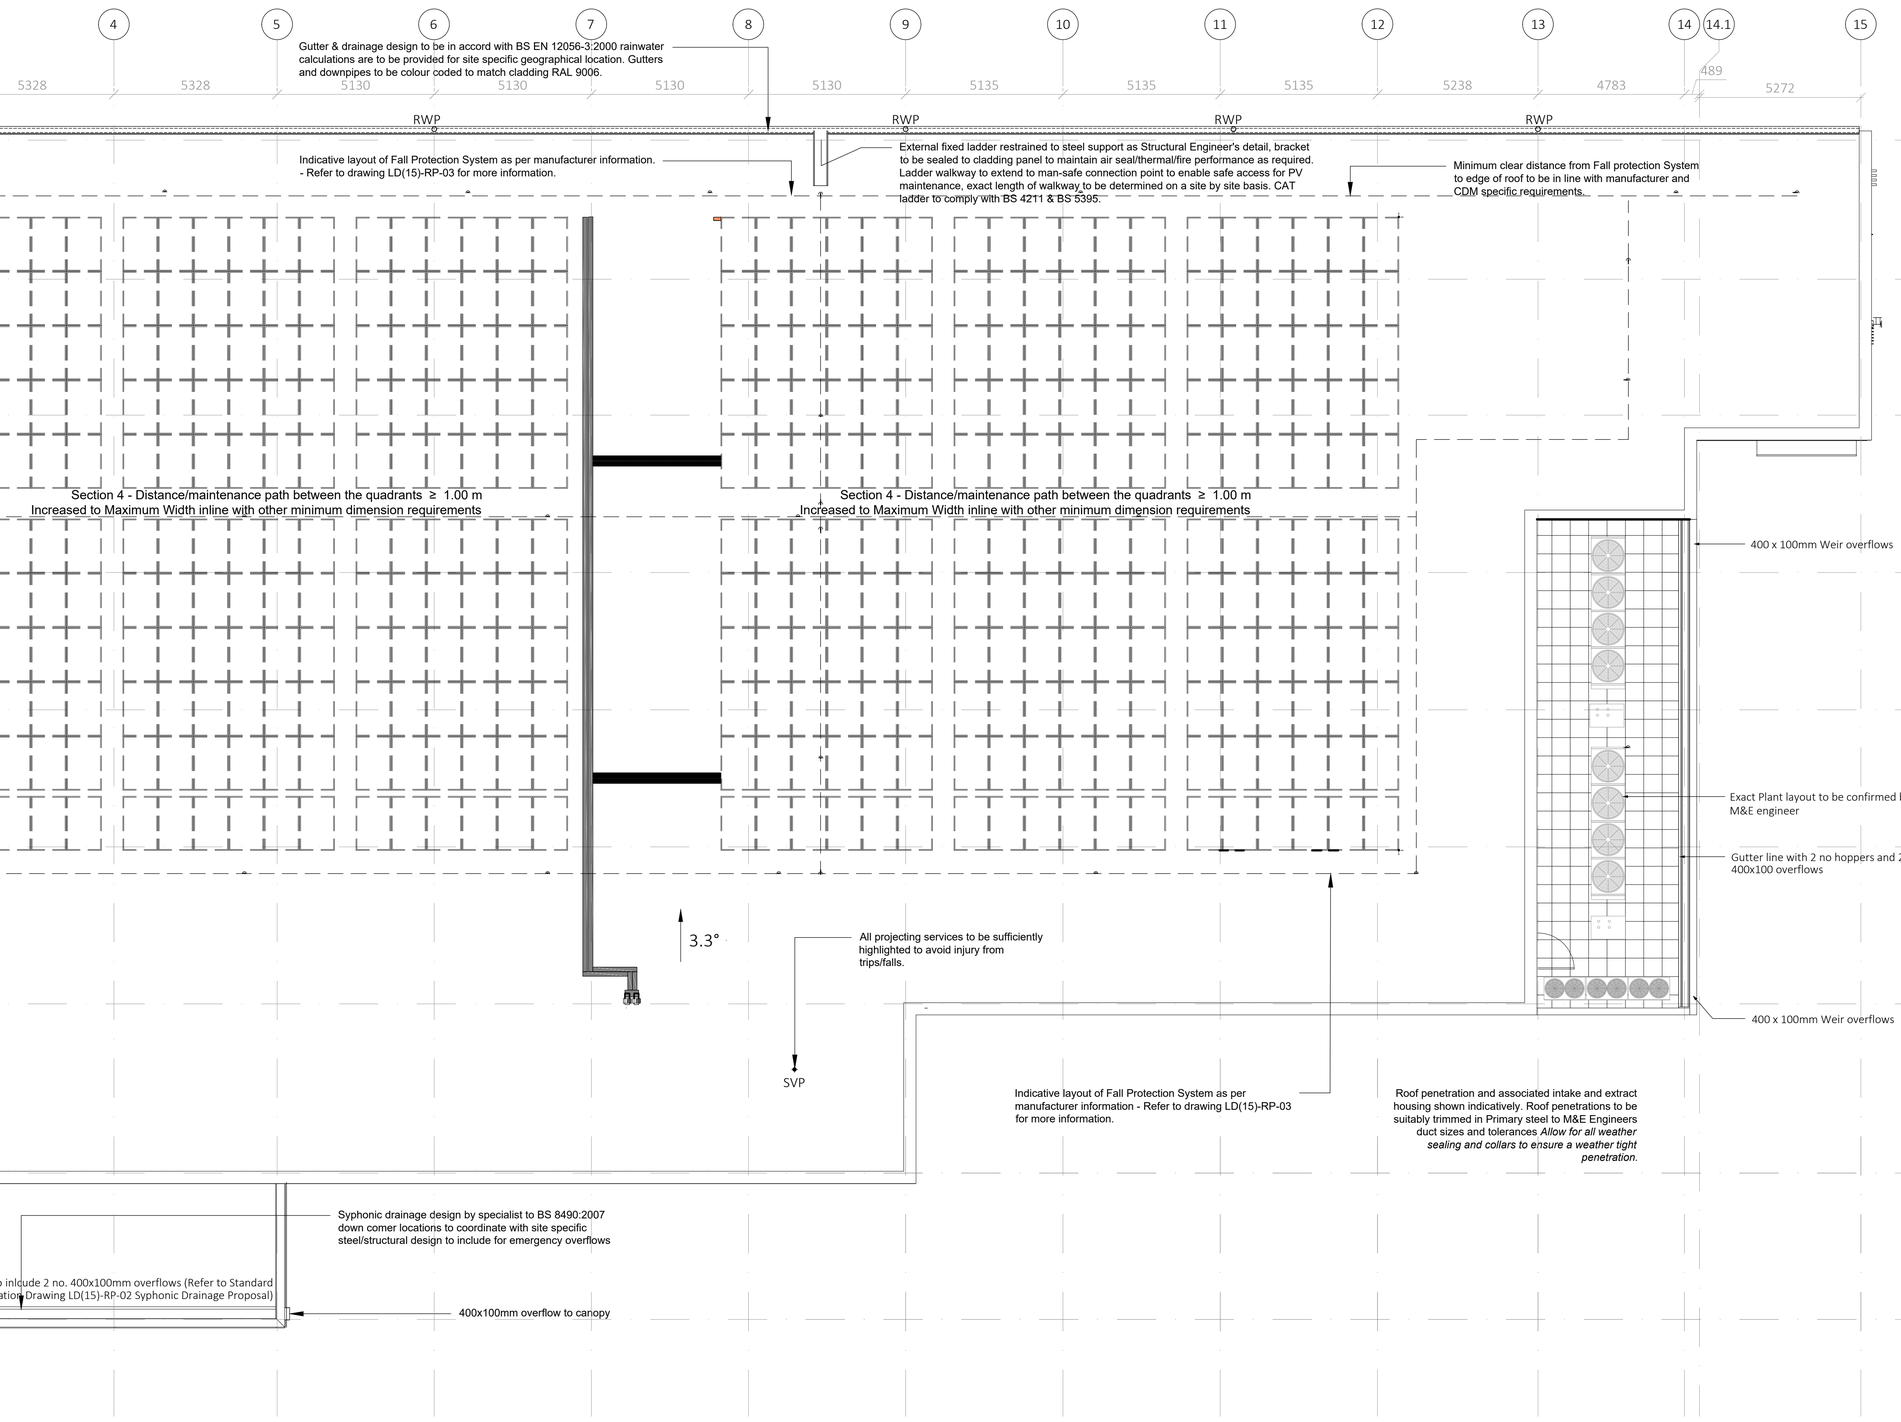

No	Date	Description	Drwn/Chkd By
T05	30/01/25	PV Layout updated.	CG/WF
T04	21/10/24	Sales area reduced to 22.6m	WF/DC
T03	02/10/24	Updated to incorporate canopy chamfer	CG/WF
T02	20/09/24	Rooftop Plant incorporated	WF/DC
T01	09/09/24	First issue	MBN/WF

CLIENT
LIDL GREAT BRITAIN LIMITED

PROJECT
EAST GRINSTEAD
LONDON ROAD

TITLE
PROPOSED GA ROOF PLAN

DRAWING STATUS
Tender

DRAWN	MBN	CHECKED	MO
SCALE	AS SHOWN @ A0		
DATE	09/09/24		

Whittam Cox ARCHITECTS
Chesterfield / 01246 260261
London / 020 3388 0019
Leeds / 0113 468 2450
whittamcox.com

0m 1 2 3 4 5 6 7 8 9 10
1:100

Project	Originator	Volume	Level	Type	Role	Number	Revision
240421	WCA	XX -	ZZ -	DR -	A -	27100	T05