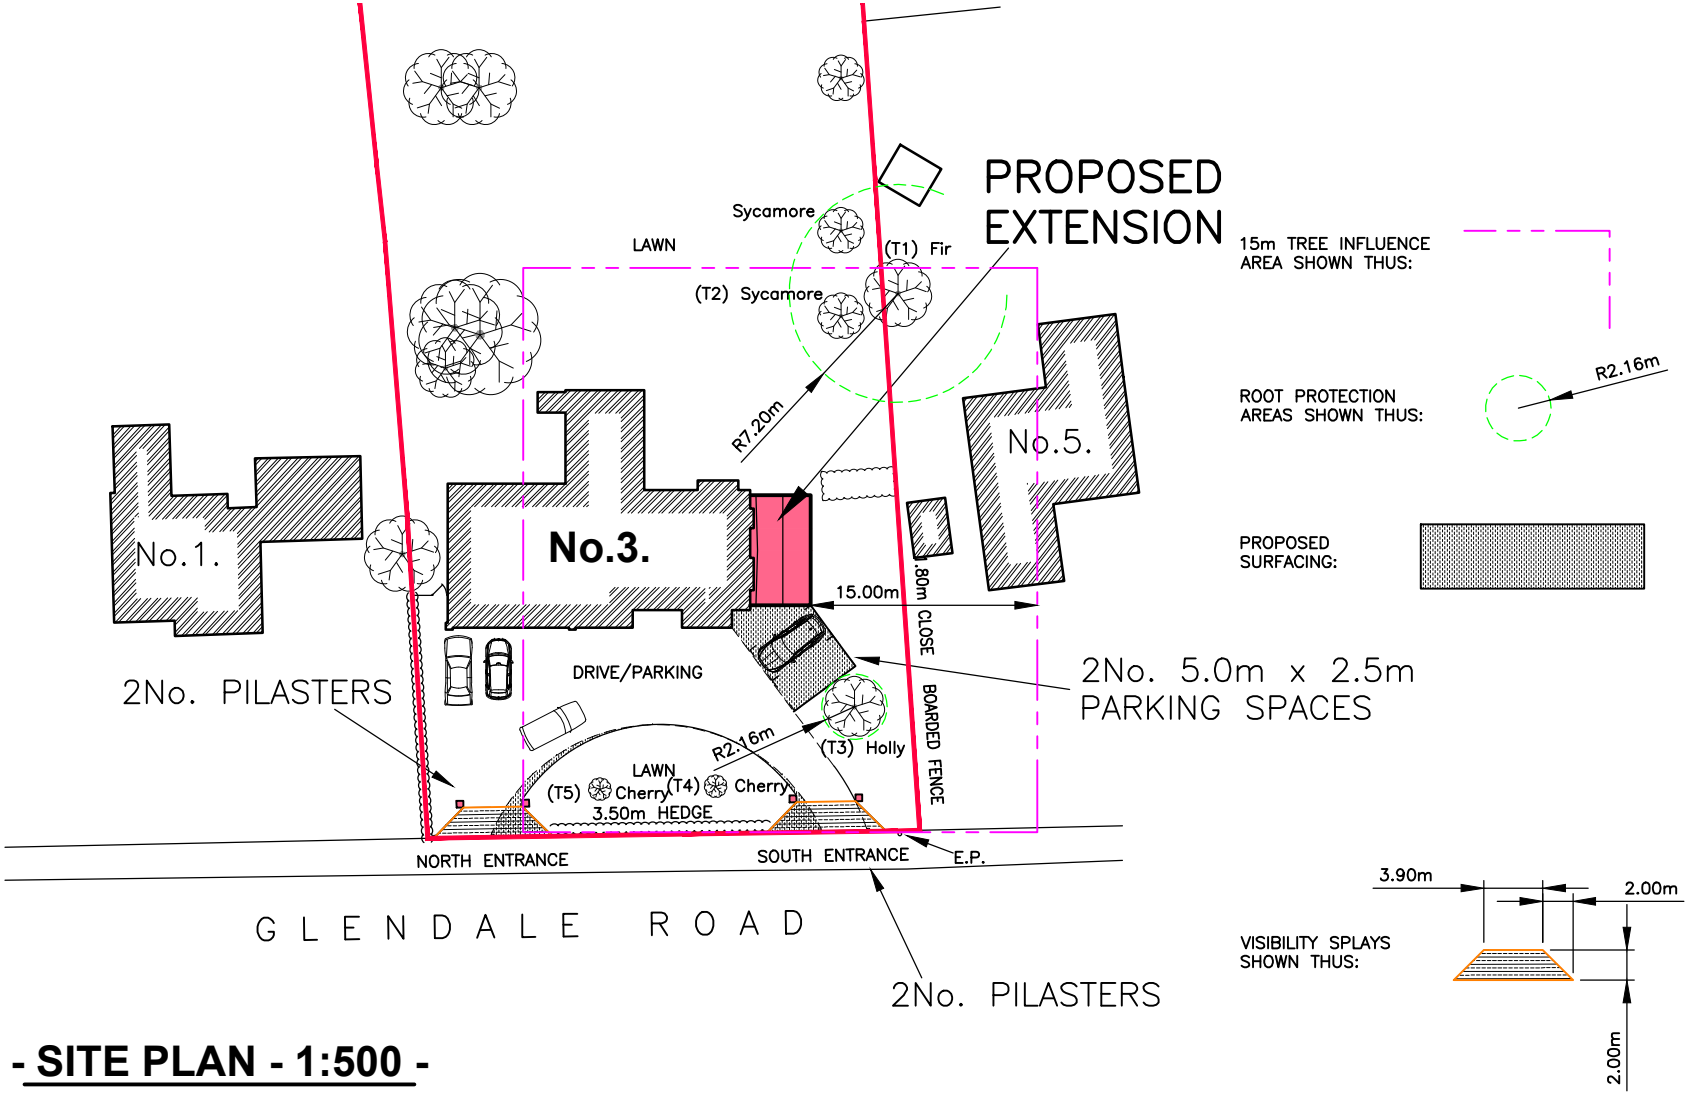


- SITE PLAN - 1:500 -

T. J. Evans
Building Drawings & Technical Service

Holly's Choice
Spithurst Road
Barcombe
East Sussex BN8 5EF
Telephone (01273) 400835
E-mail: Tim@TJEvansLtd.co.uk

Client	**Mr R Benson**
Job Title	**PROPOSED EXTENSION & ALTERATIONS** **3 GLENDALE ROAD** **BURGESS HILL** **WEST SUSSEX**
Drawing Title	**TREE PLAN**
Paper Size	**A4**
Date	April 2026
Drawing No.	**526/010/30**
	0

© T J EVANS Ltd