


North Elevation




West Elevation



South Elevation

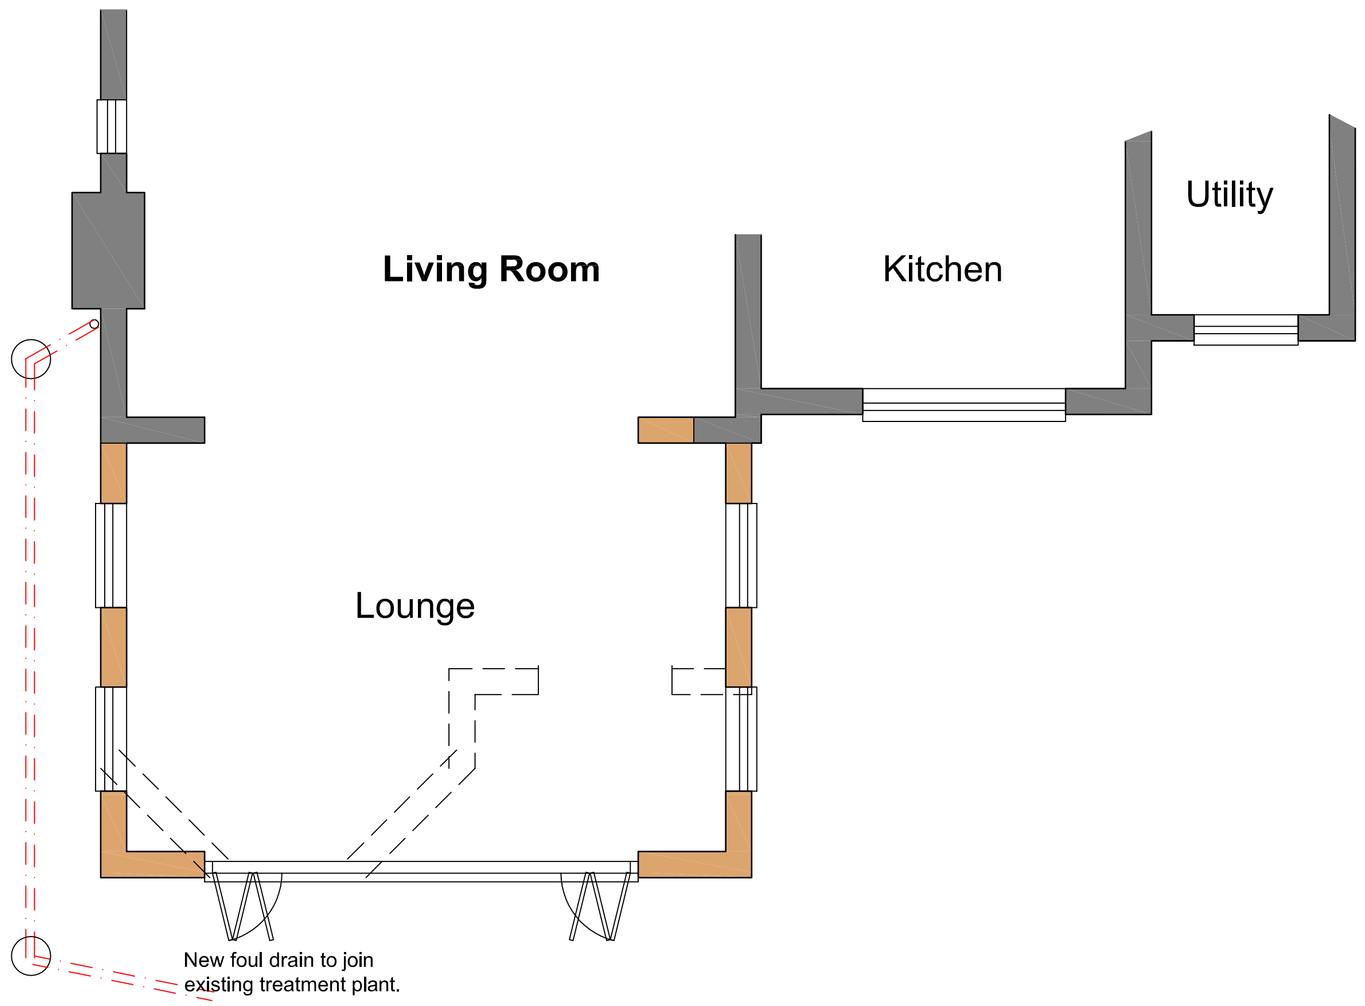

Ground Floor Plan

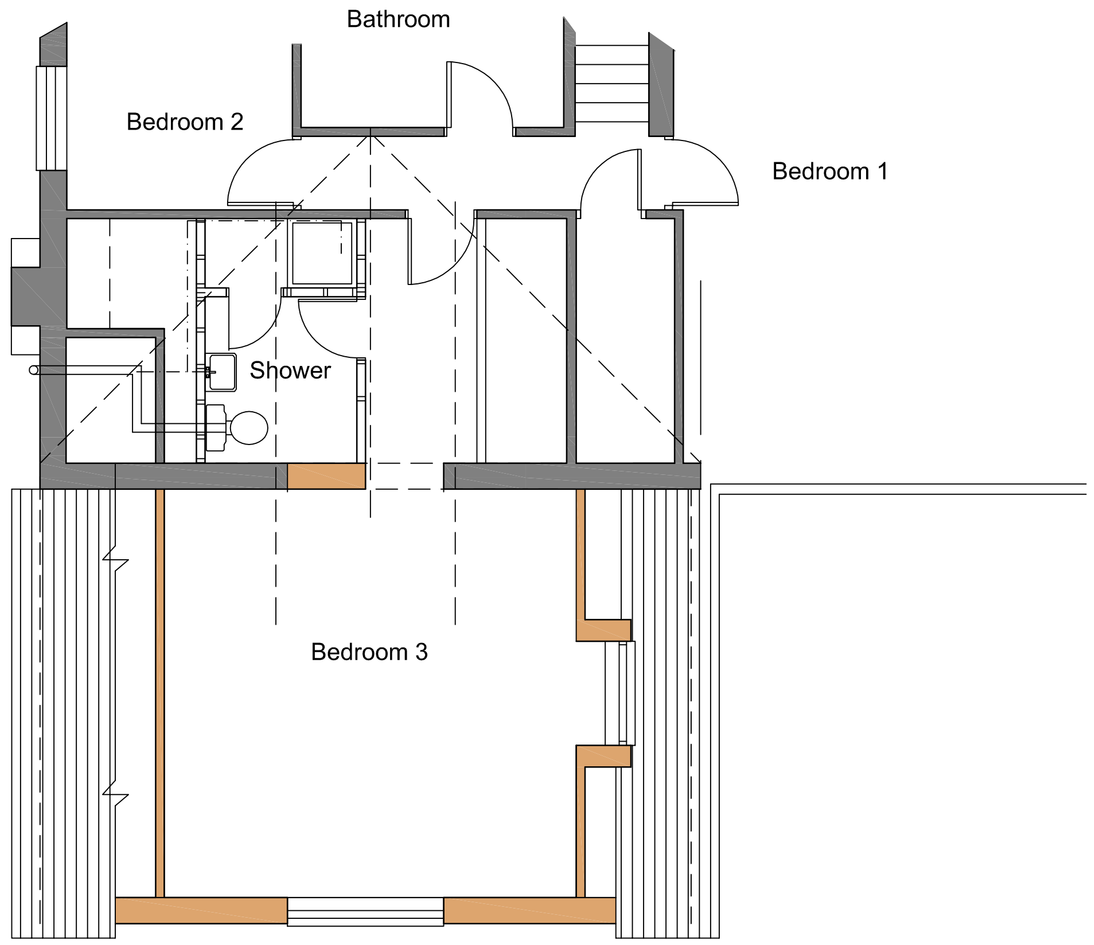

FirstFloor Plan

0 1M 2M 3M 4M 5M 6M
500mm

All dimensions are to be checked on site and are only to be scaled off the drawing for planning purposes. Any discrepancies are to be reported.
The route of existing foul and surface water drains and underground services are to be checked on site prior to commencement of works. The route of new drains shown on the drawing are to be adjusted as necessary.
All structures subjected to increased loadings are to be inspected and strengthened if necessary.
All building works are to be in accordance with the latest edition of The Building Regulations and in compliance with The Party Wall Act.

REVISIONS.	DATE

MIKE HILL
ARCHITECTURAL SERVICES
Croom Cottage London Road East Hoathly Lewes East Sussex BN8 6EL
Tel : . 01825 840296 e-mail hill304@btinternet.com

Project : Proposed Addition
AWBROOK BUNGALOW
Ham Lane, Scaynes Hill.
Client : MR D. SMYTH

Drawing : As Proposed
Scale : 1:50 @ A1
Date : August 2026
Drawn By : MGH
Drawing No :
Revision : 1726/2