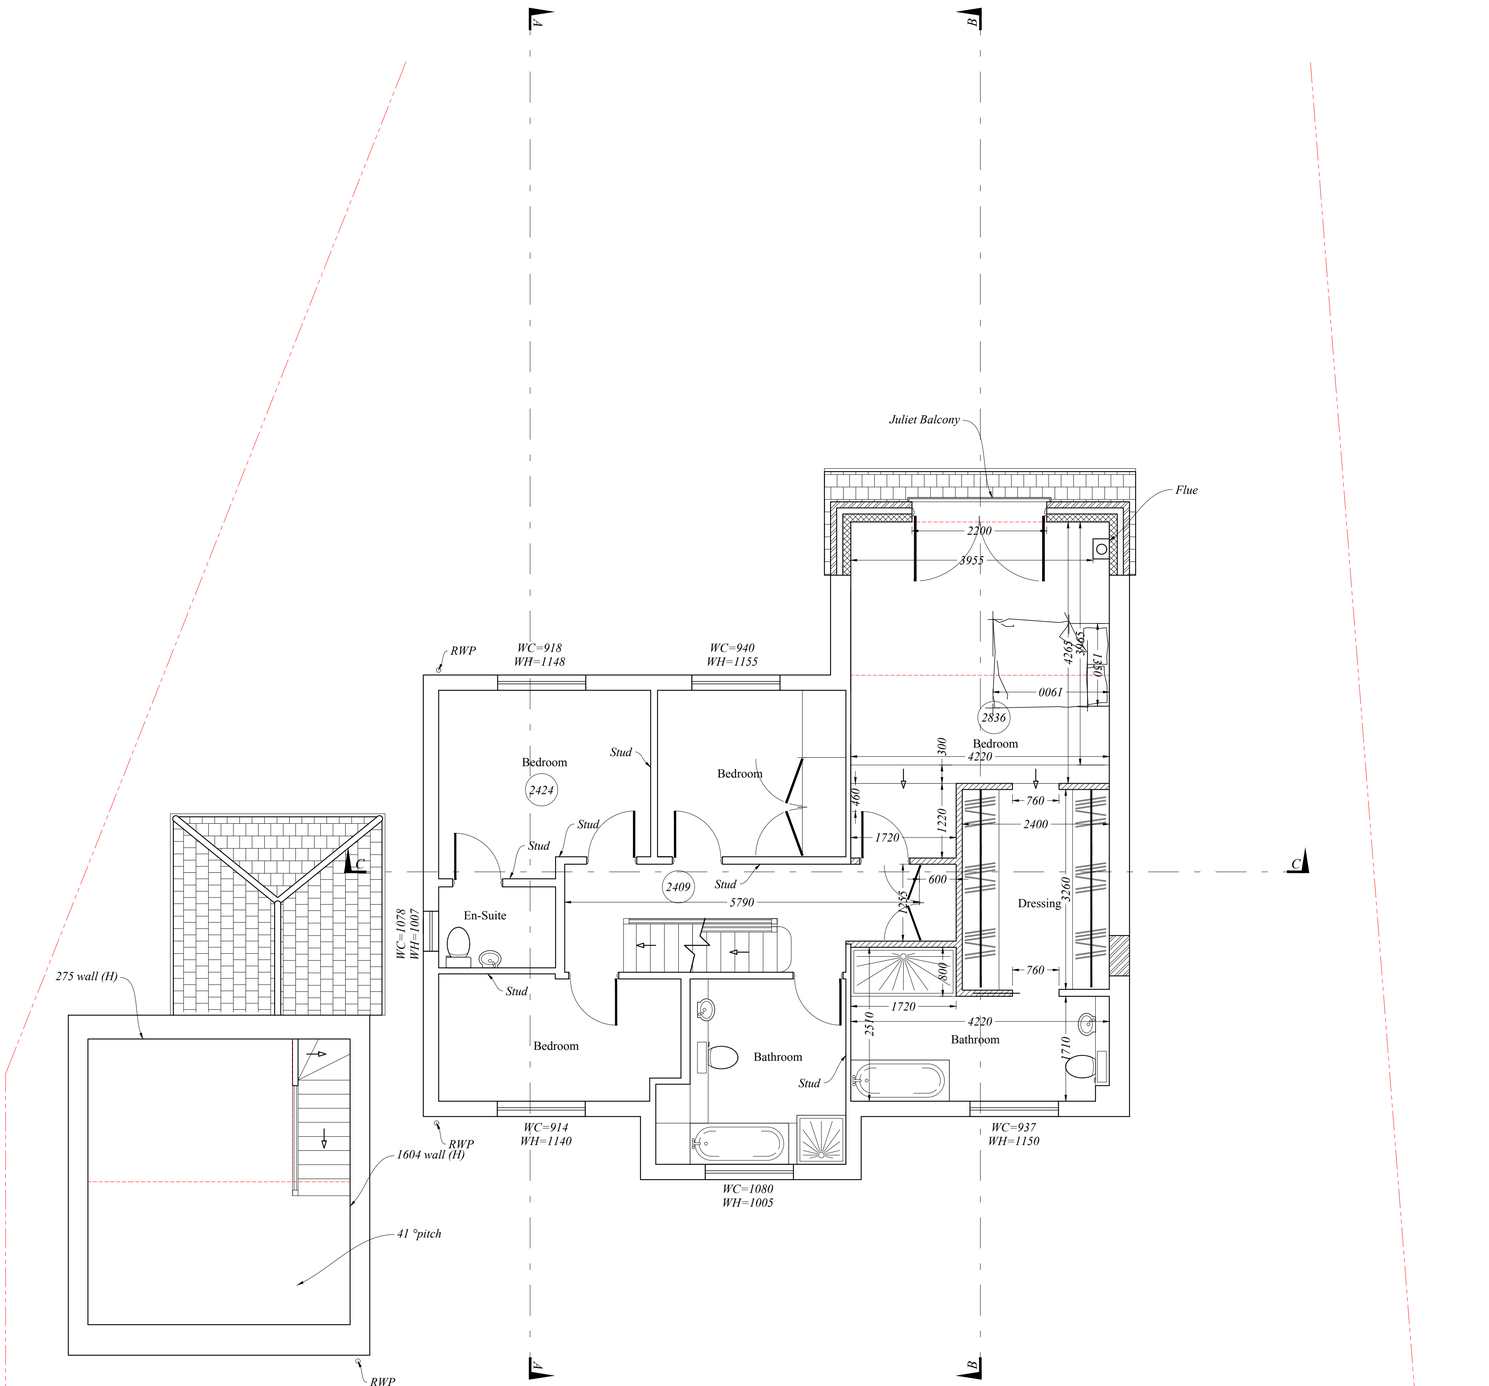


First Floor Plan

METRES

0 5

SCALE

rev	date	description

RB Design
3 Acorn Avenue, Crawley Down, Crawley, West Sussex RH10 4JL
Tel: 01342 523 766 Mob 07988 998 928 email: info@rosshowdichdesign.co.uk

project
4 Burston Gardens, Lingfield Road
EAST GRINSTEAD RH19 2HD

client
Mr & Mrs Thwaites

drawing
WORKS
PLANS PROPOSED

date
23.09.24

scale @ a3
1:50

drawing no.
PLN 05