




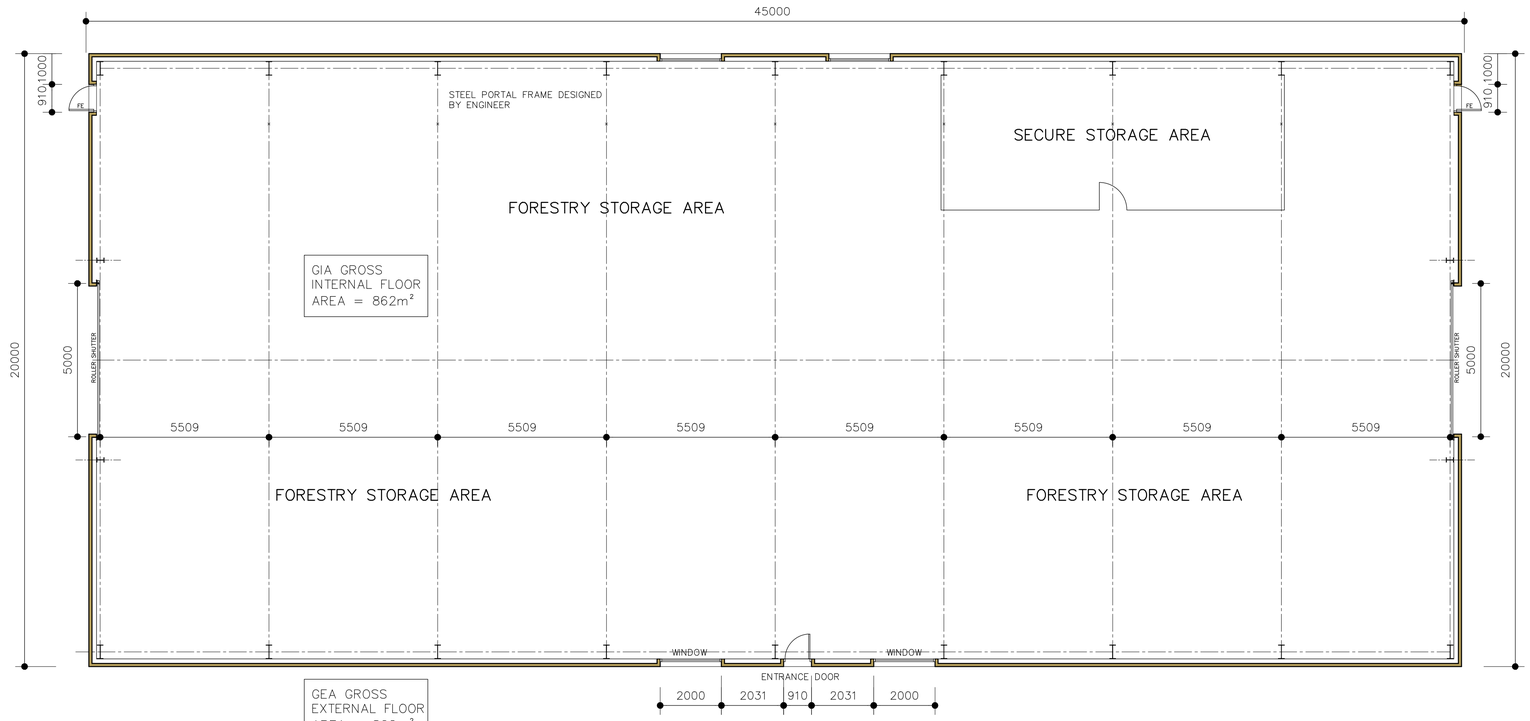

Proposed Floor Plan
Scale 1:100

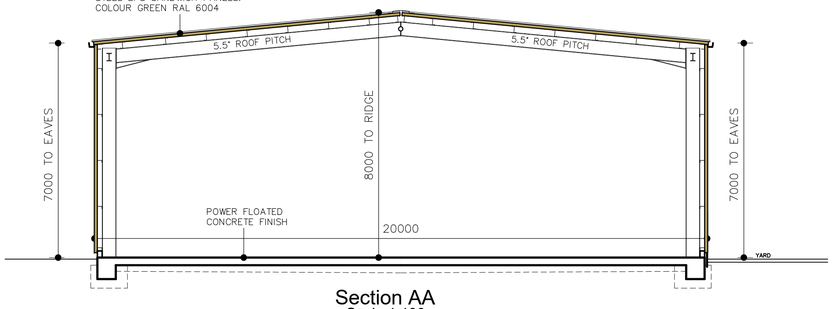

Section AA
Scale 1:100

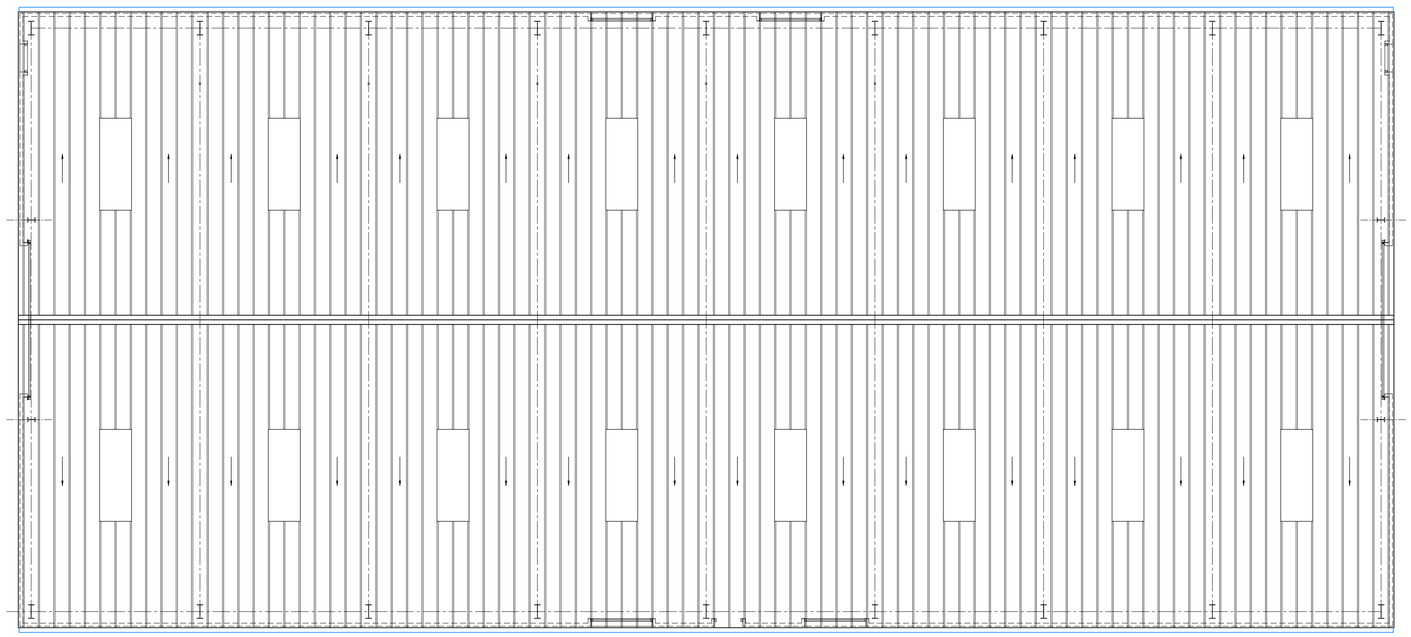

Proposed Roof Plan
Scale 1:100

This scheme is subject to town planning and all other necessary consents. Dimensions, areas and levels where given are only approximate and subject to site survey.

All dimensions are to be checked on site.
Any discrepancies are to be reported to this Agent before work commences. Figured dimensions only are to be taken from this drawing.

This drawing is to be read in conjunction with all relevant consultants' and/or specialists' drawings/documents and any discrepancies or variations are to be notified to this Agent.

notes

Bale House CAD Ltd
Architectural Services
4 Bale Close, Bexhill-on-Sea, E.Sussex
TN39 4JT
Tel 01424-843040 E-Mail- gary@balehousecadltd.co.uk
www.balehousecadltd.co.uk
Registered Company No 3147124

Client
Mr M. Tizro

Address
Forestry Land Forming Part of
Brantridge Forest Farm
High Beeches Lane
Handcross
RH17 6JX

Title
Proposed Forestry Building Floor Plan, Roof Plan and Section AA

scale	date	Signed
1=100 @ A1	19.01.2026	

drawing number
PD-211-05