
Existing front wall to be demolished & rebuilt.
New full depth opening formed in existing rear elevation.
Both side walls to remain, but strengthened
Ground floor slab and foundations to remain
Roof to be demolished



Works to the main house have been completed

Proposed Front Elevation (Street Scene)

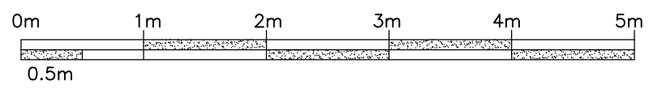

1:50 Scale Bar

PLANNING DRAWING

Rev C	Dwg updated	Aug '26
Rev B	Garage to be converted	Aug '26
Rev A	Garage re-designed with a flat roof	June '26

Mulbury Designs Ltd

Honeywood House
The Drive
Maresfield Park
Maresfield
East Sussex
TN22 2HA
Tel: 01825 760967
Email: mulburydesigns@hotmail.co.uk

CLIENT:
Amber & Tony Parr

TITLE:
Conversion of Existing Garage To Form a Studio
Proposed Front Elevation (Street Scene)

PROJECT:
Proposed Alterations & Additions To: 44, Hurst Road, Hassocks

SCALE: 1:50 @ A2 DATE: Mar 2025

DRG NO. 2843/71 REV. C