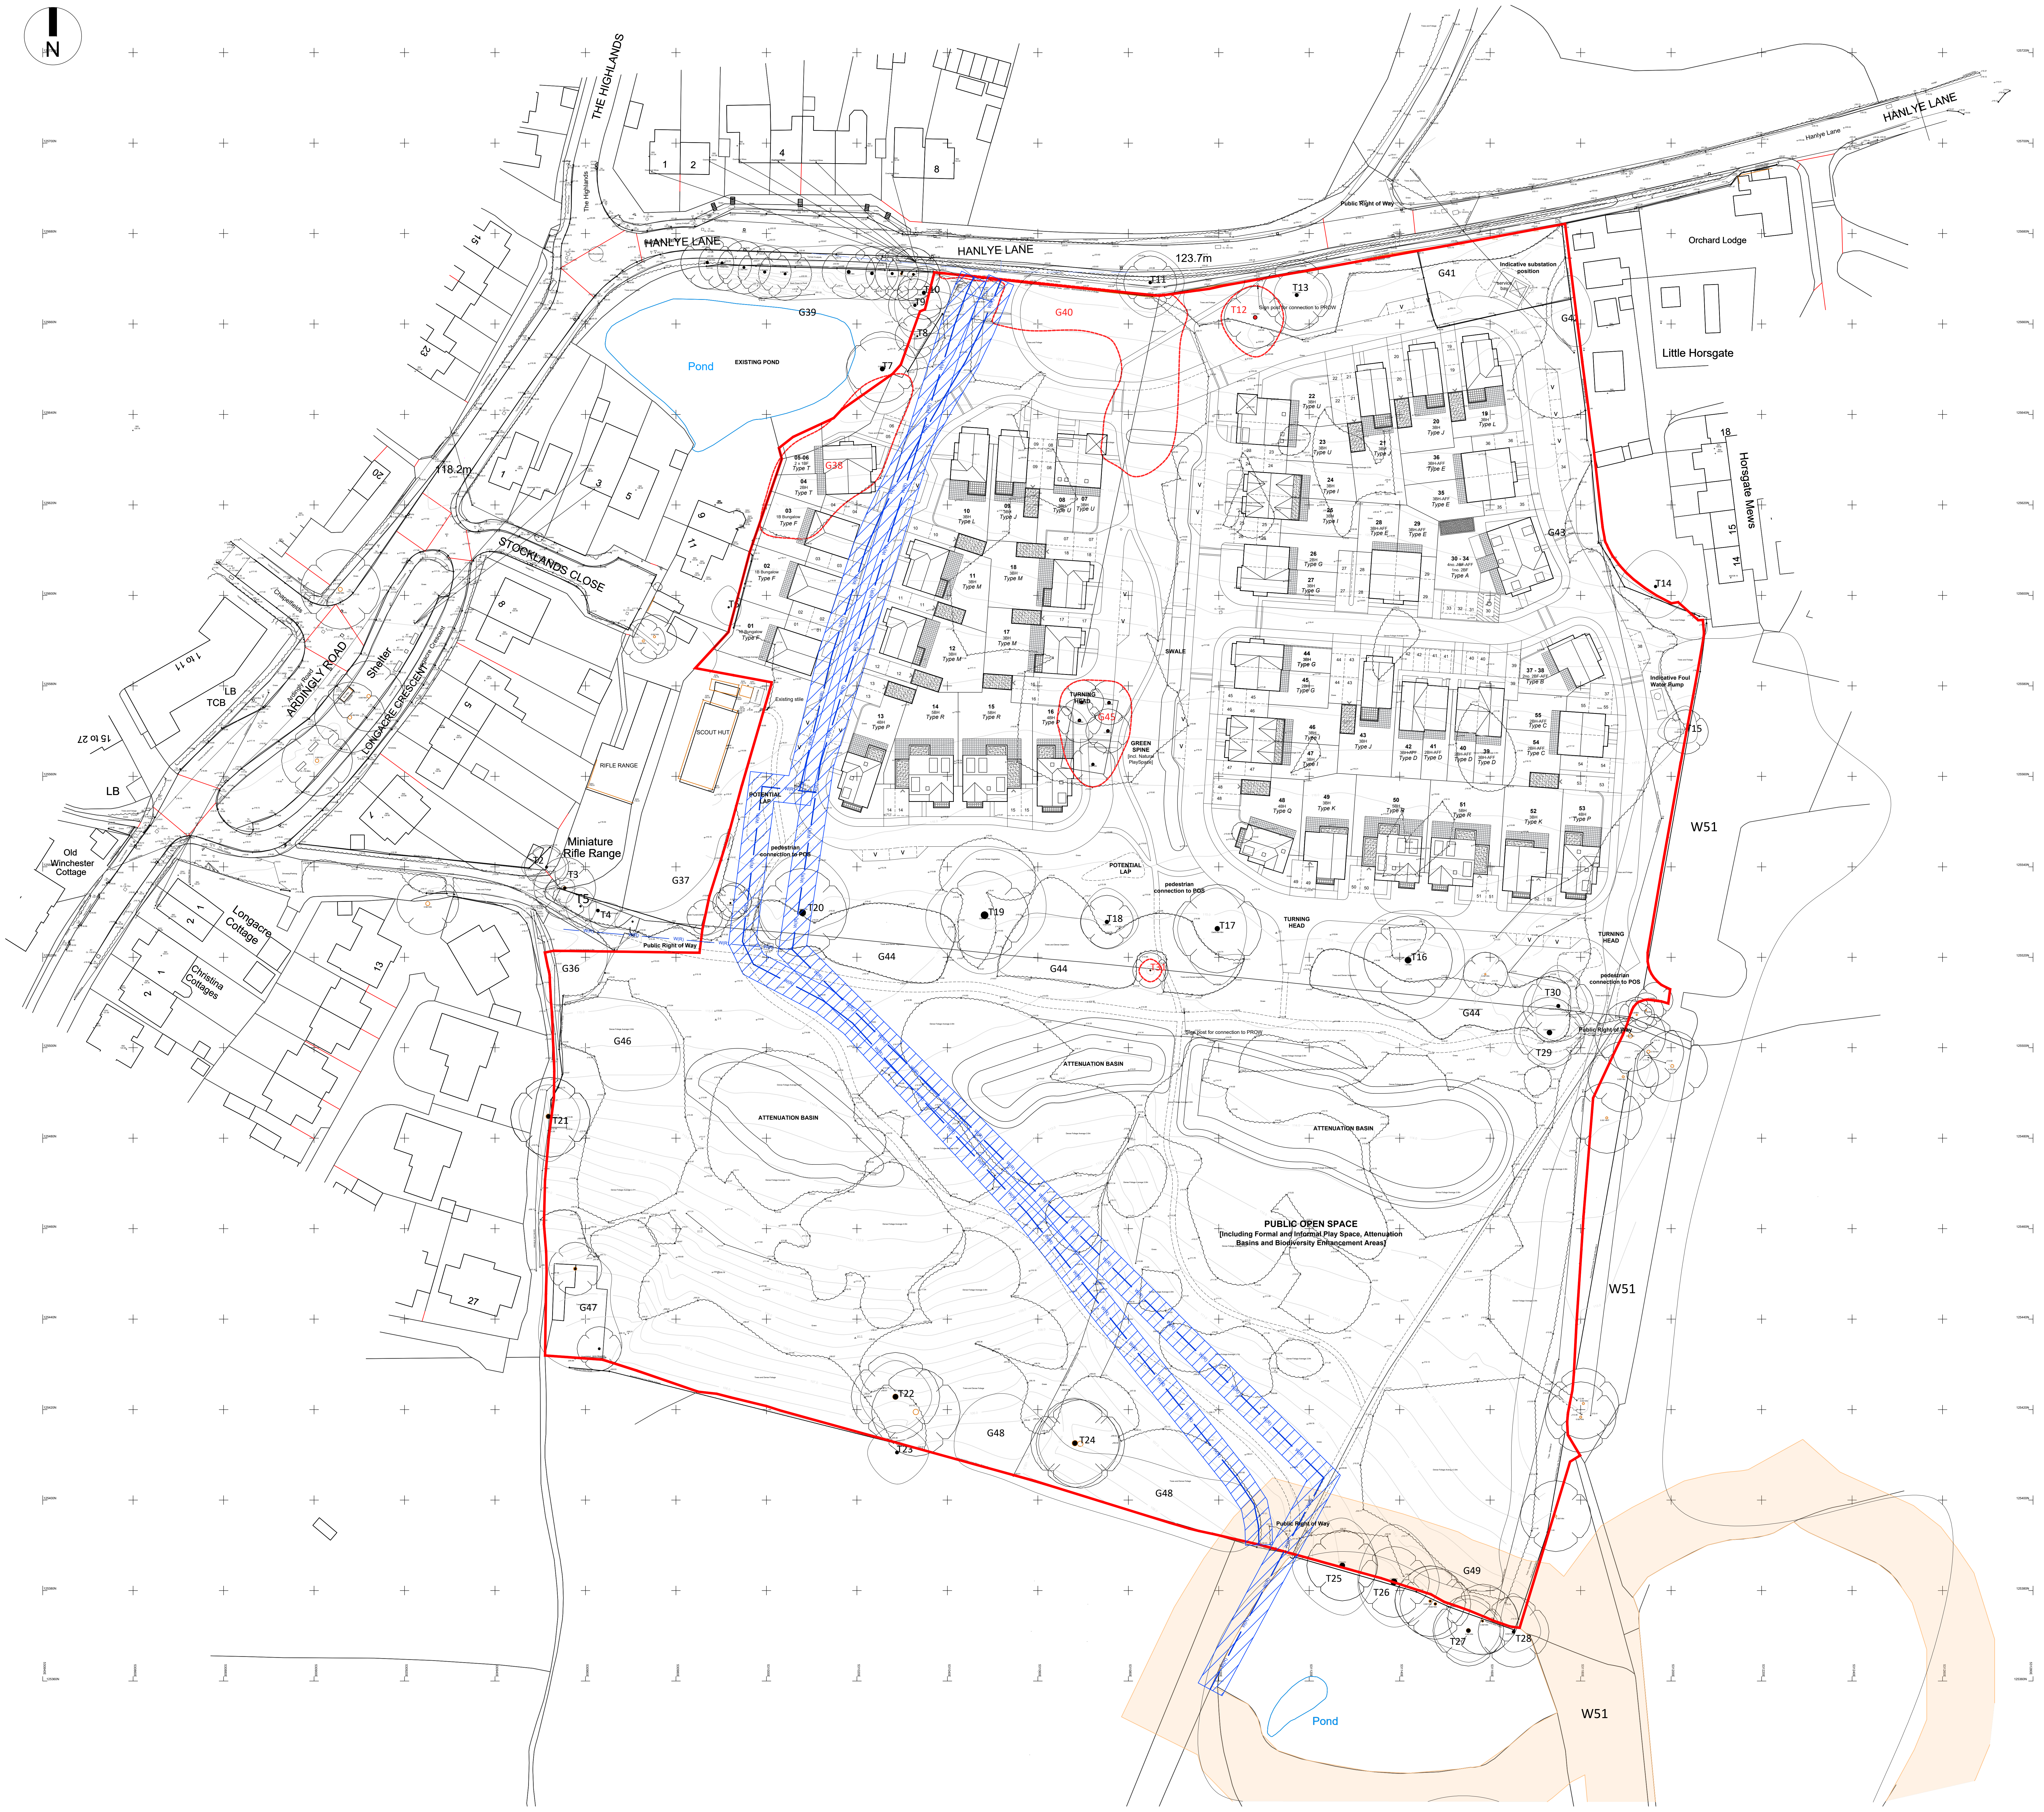

CDM 2015 Health & Safety Information

This information relates only to 'Significant Hazards' identified on this drawing and is to be read in conjunction with the Designer's Hazard Register.

KEY

▬	Site Boundary
▨	Water Main - assumed location
🟧	Ancient Woodland Buffer

Rev	Date	Revision Details	Dr	Ch
A	03.10.23	Issued for approval	JR	NF

London: 76 Great Suffolk Street
London, SE1 0BL
T 0207 928 2773 E london@ecearchitecture.com
Sussex: 64 - 68 Brighton Road, Worthing
West Sussex, BN11 2EN
T 01903 248777 E sussex@ecearchitecture.com
Bristol: Westworks, Beacon Tower
Colston Street, Bristol, BS1 4XE
T 0117 214 1101 E bristol@ecewestworks.com

ECE Architecture
www.ecearchitecture.com

Client's Name
Sigma Homes

Job Title
Land South of Hanlye Lane Cuckfield

Drawing Title
Site Layout with Topographical Overlay

Scale
1:500 @ A0 / 1:1000 @ A2

metres 10 20 30 40 50

Drawn	Checked	Date
KB	NF	01.09.23

Job No	Drawing No	Rev
7343	PL-03	A

Status
APPROVAL

CAD Plot date: 6/10/2023 - 08:58:13 7343 - cuckfield site plan.dwg