FOR PLANNING PURPOSES ONLY

NOT FOR CONSTRUCTION

TO BE READ IN CONJUNCTION WITH
STRUCTURAL ENGINEER'S DRAWINGS,
DETAILS AND SPECIFICATIONS

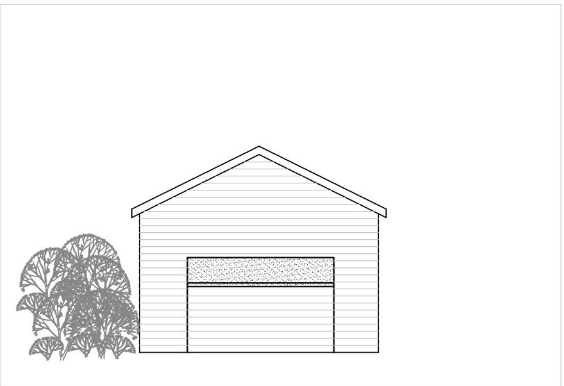

NORTH ELEVATION - AS EXISTING

SCALE @ 1:50 ON AN A3 SHEET

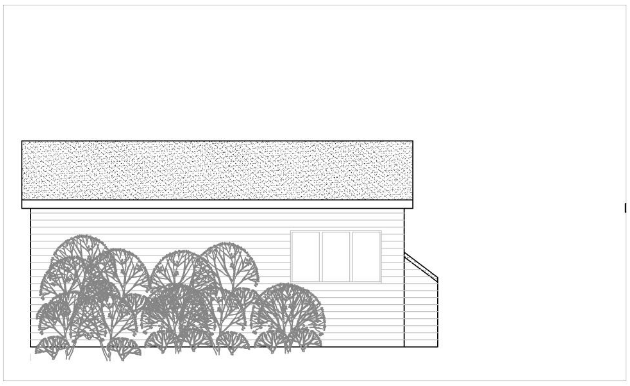

EAST ELEVATION - AS EXISTING

SCALE @ 1:50 ON AN A3 SHEET

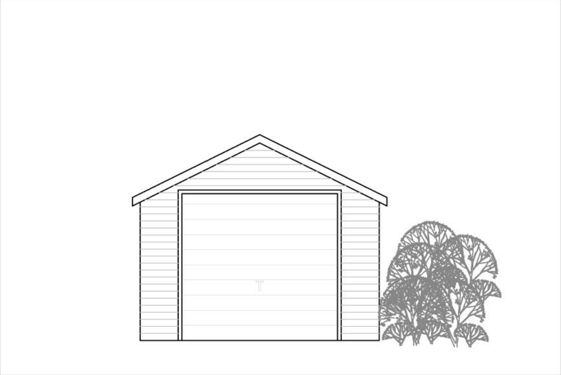

SOUTH ELEVATION - AS EXISTING

SCALE @ 1:50 ON AN A3 SHEET

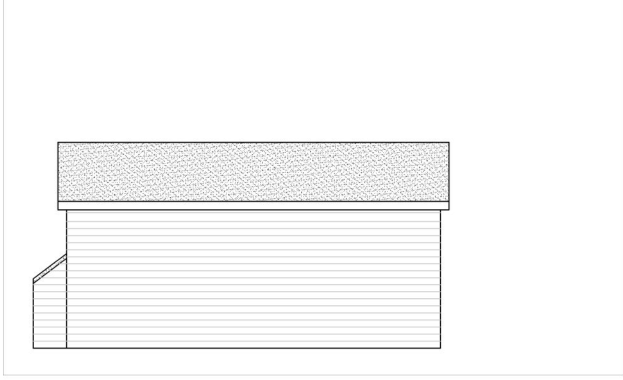

WEST ELEVATION - AS EXISTING

SCALE @ 1:50 ON AN A3 SHEET

VISUAL SCALE 1:50 @ A3

ELEVATIONS - AS EXISTING

SCALE @ 1:50 ON AN A3 SHEET

REV.	DATE.	BY.	AMENDMENT.	CHK.

PLANNING

gould baxter
2 Lucastes Mews, Paddockhall Road,
Haywards Heath,
West Sussex, RH16 1HE
(01444) 452604
hh@gouldbaxter.co.uk
www.gouldbaxter.co.uk

NOTES.
DO NOT SCALE OFF THIS DRAWING UNLESS FOR PLANNING PURPOSES.

CHECK ALL DIMENSIONS ON SITE BEFORE ANY WORK IS COMMENCED.

ALL GOODS MATERIALS AND WORKMANSHIP MUST CONFORM WITH CURRENT BUILDING REGULATIONS, BRITISH STANDARDS AND CODES OF PRACTICE.

COPYRIGHT OF THIS DRAWING IS RETAINED BY Gould Property Consultants LLP t/a Gould Baxter AND IT MUST NOT BE REPRODUCED WITHOUT WRITTEN CONSENT.

CLIENT.
Mr & Mrs D Phillips

PROJECT.
4C Mytten Close,
Cuckfield,
RH17 5LN

DRAWING.
Elevations - As Existing

DATE. 12.08.2025
SCALE AT A3. 1:50
DRAWN BY. SC
CHECKED BY. MC

JOB NO. GH811
DRAWING NO. PL.05
REV. A