
This drawing is for the purpose of planning only.

© Russell Jones Limited. 2024

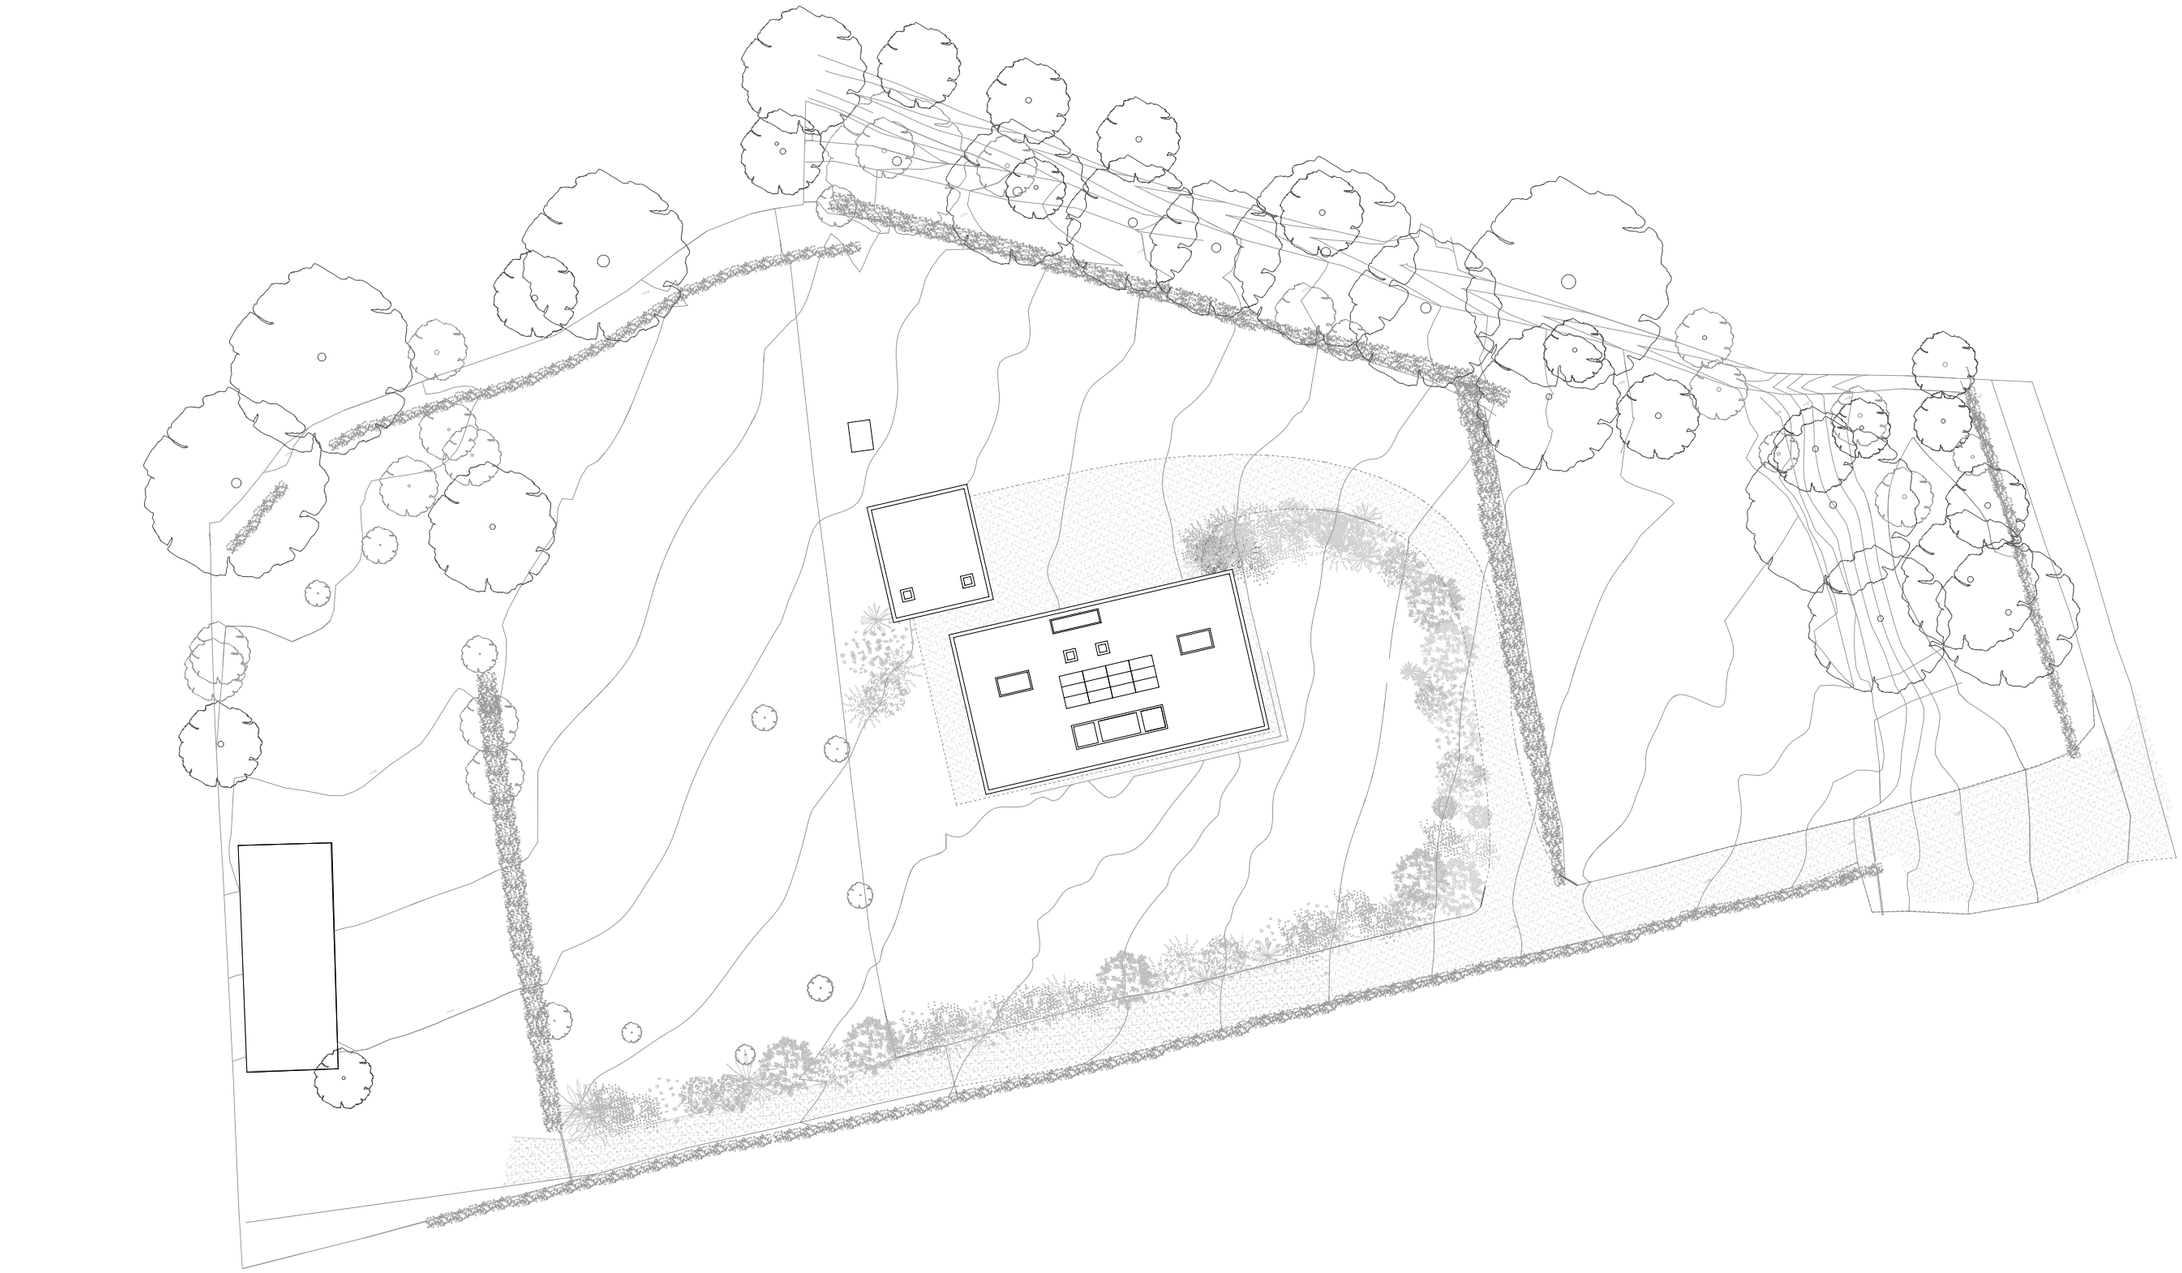

0 10 20 50m

3,563 m2 Proposed residential curtilage

Application Boundary

Ownership Boundary

Russell Jones Limited
5 Wembury Mews
London N6 5XJ
Tel: +44 (0)20 3770 3026
mail@russelljones.net

Project: Soles Coppice, Brantridge Lane, Balcombe, RH17 6JR

Project Code: SC

Client:

Revision	Comment	Date	Revision	Comment	Date

Proposed Site Plan

Drawing No SC P42

Scale	1:500 @ A3
Drawn by	AG
Initial Issue	07.07.26
Checked by	RJ