


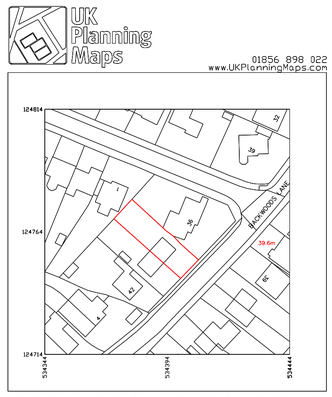


Produced on 16 December 2025 from the Ordnance Survey National Geographic Database and incorporating surveyed revision available at this date.
This map shows the area bounded by 534344 124714,534444 124714,534444 124814,534344 124814,534344 124714
Crown copyright and database rights 2025 OS 100054135. Supplied by copia ltd trading as UKPlanningMaps.com a licensed Ordnance Survey partner (OS 100054135).
Data licence expires 16 December 2026. Unique plan reference: v1f/r1354029/r1814799



S

Site Plan

Scale: 1:1250 @A1

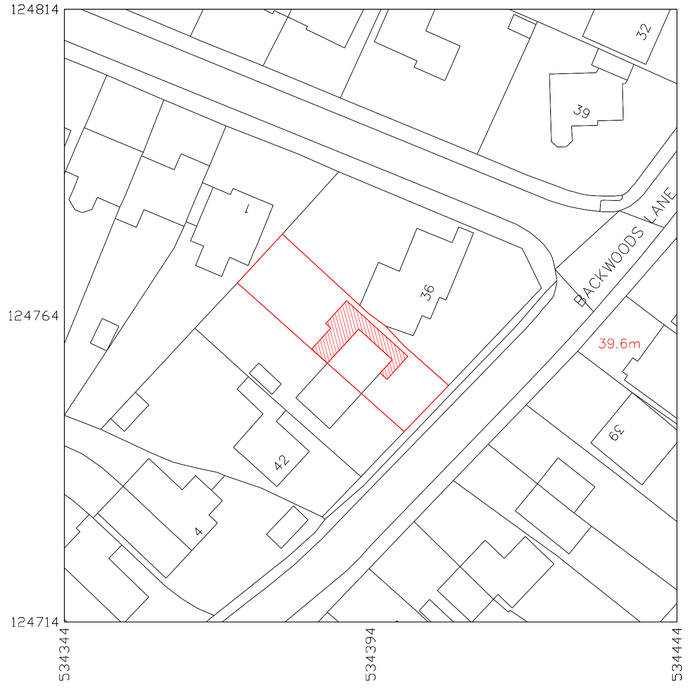



B

Block Plan

Scale: 1:500 @A1

Contractor to check and verify all dimensions on site prior to commencing work. Any discrepancies to be reported to the architect immediately.

A1

KEY

Revisions

Rev	Date	Note

Project address

38 Backwoods Lane
Lindfield
RH16 2EN

Client

James and Amy

Project title

38 Backwoods Lane

Drawing Title

Site Plan and Block Plan

Scale	Drawn by
VARIES	MB

Project No.	Drawing no.	Revision
224	000	P1

Status	First Drawn
Design	27.08.25

FAB ARCHITECTS
fabarchitects.co.uk • studio@fabarchitects.co.uk
copyright © FAB ARCHITECTS Ltd.