
UK Planning Maps

58 Park Road, Burgess Hill, RH15 8ET

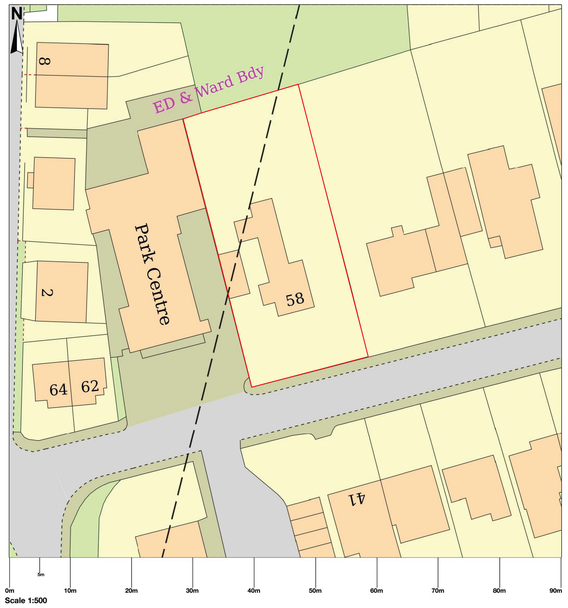

© Crown copyright and database rights 2025 OS 100054135. Map area bounded by: 531151,119343 531241,119433. Produced on 10 July 2025 from the OS National Geographic Database. Supplied by UKPlanningMaps.com. Unique plan reference: b90f/uk/1282110/1719519

Ordnance Survey Licensed Mapping

SP	Site Plan
	Scale: 1:500 @A1

Contractor to check and verify all dimensions on site prior to commencing work. Any discrepancies to be reported to the architect immediately.

A1

key

Revisions

Rev	Date	Note

Project address
58 Park Road
Burgess Hill
RH15 8ET

Client
Marta Sanderson

Project title
58 Park Road

Drawing Title
Site Plan

Scale	Drawn by
1:500	MB

Project No.	Drawing no.	Revision
225	000	P1

Status	First Drawn
Design	19.06.25

FAB ARCHITECTS
fabarchitects.co.uk • studio@fabarchitects.co.uk
copyright © FAB ARCHITECTS Ltd.