
FOR PLANNING
PURPOSES ONLY

NOT FOR CONSTRUCTION

TO BE READ IN CONJUNCTION WITH STRUCTURAL ENGINEER'S DRAWINGS, DETAILS AND SPECIFICATIONS

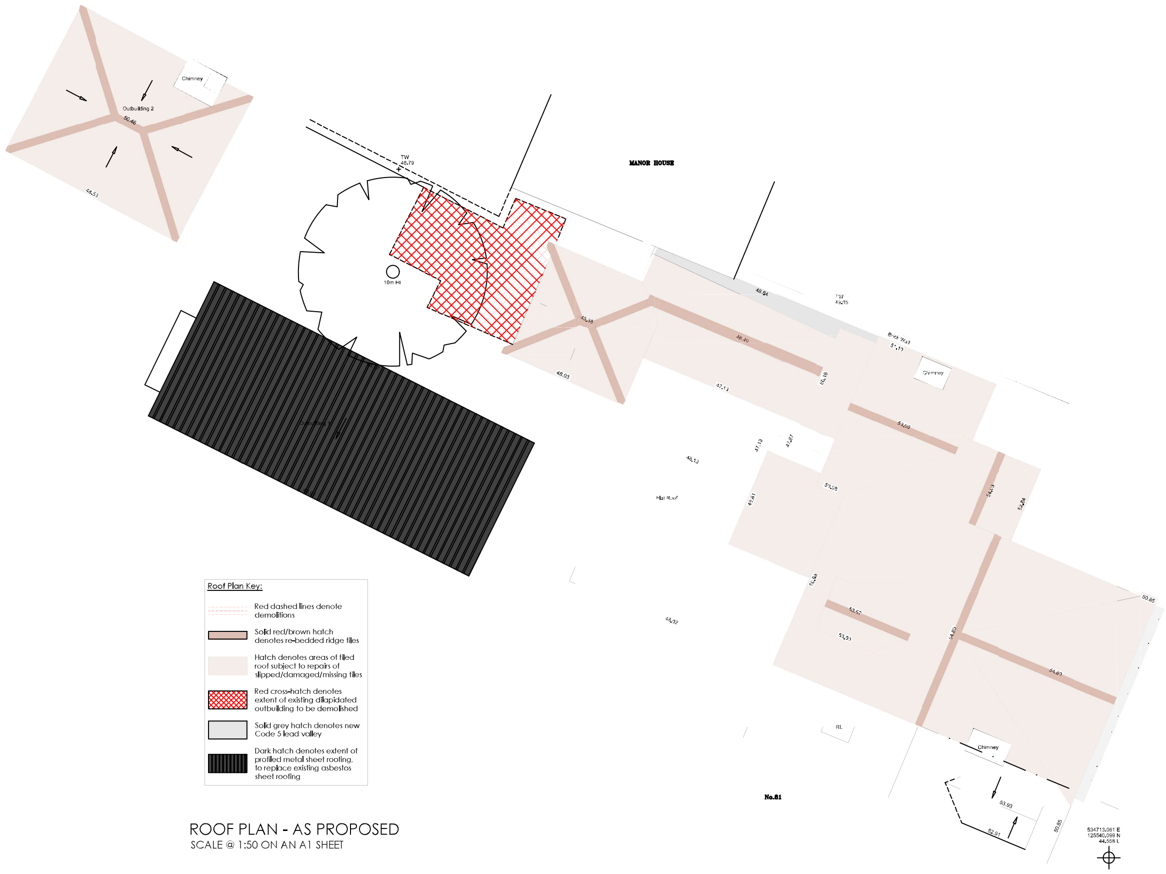

Roof Plan Key:

- Red dashed lines denote demolitions
- Solid red/brown hatch denotes re-bedded ridge tiles
- Hatch denotes areas of tiled roof subject to repairs of slipped/damaged/missing tiles
- Red cross-hatch denotes extent of existing dilapidated outbuilding to be demolished
- Solid grey hatch denotes new Code 5 lead valley
- Dark hatch denotes extent of profiled metal sheet roofing, to replace existing asbestos sheet roofing

ROOF PLAN - AS PROPOSED

SCALE @ 1:50 ON AN A1 SHEET

0m 1m 2m 3m 4m 5m

VISUAL SCALE 1:50 @ A1

REV.	DATE.	BY.	AMENDMENT.	CHK.
-	-	-	-	-

PLANNING

gould baxter

2 Lucastes Mews, Paddockhall Road,
Haywards Heath,
West Sussex, RH16 1HE
(01444) 452604
hh@gouldbaxter.co.uk
www.gouldbaxter.co.uk

NOTES.
DO NOT SCALE OFF THIS DRAWING UNLESS FOR PLANNING PURPOSES.

CHECK ALL DIMENSIONS ON SITE BEFORE ANY WORK IS COMMENCED.

ALL GOODS MATERIALS AND WORKMANSHIP MUST CONFORM WITH CURRENT BUILDING REGULATIONS, BRITISH STANDARDS AND CODES OF PRACTICE.

COPYRIGHT OF THIS DRAWING IS RETAINED BY GOULD PROPERTY CONSULTANTS LLP T/A GOULD BAXTER AND IT MUST NOT BE REPRODUCED WITHOUT WRITTEN CONSENT.

CLIENT.
Mr. & Mrs. R. Shepherd

PROJECT.
83 High Street
Lindfield, West Sussex
RH16 2HN

DRAWING.
Roof Plan As Proposed

DATE.	SCALE AT A1.	DRAWN BY. / CHECKED BY.
18.07.2025	1:50	RH / MC

JOB NO.	DRAWING NO.	REV.
GH941	PL.003	*