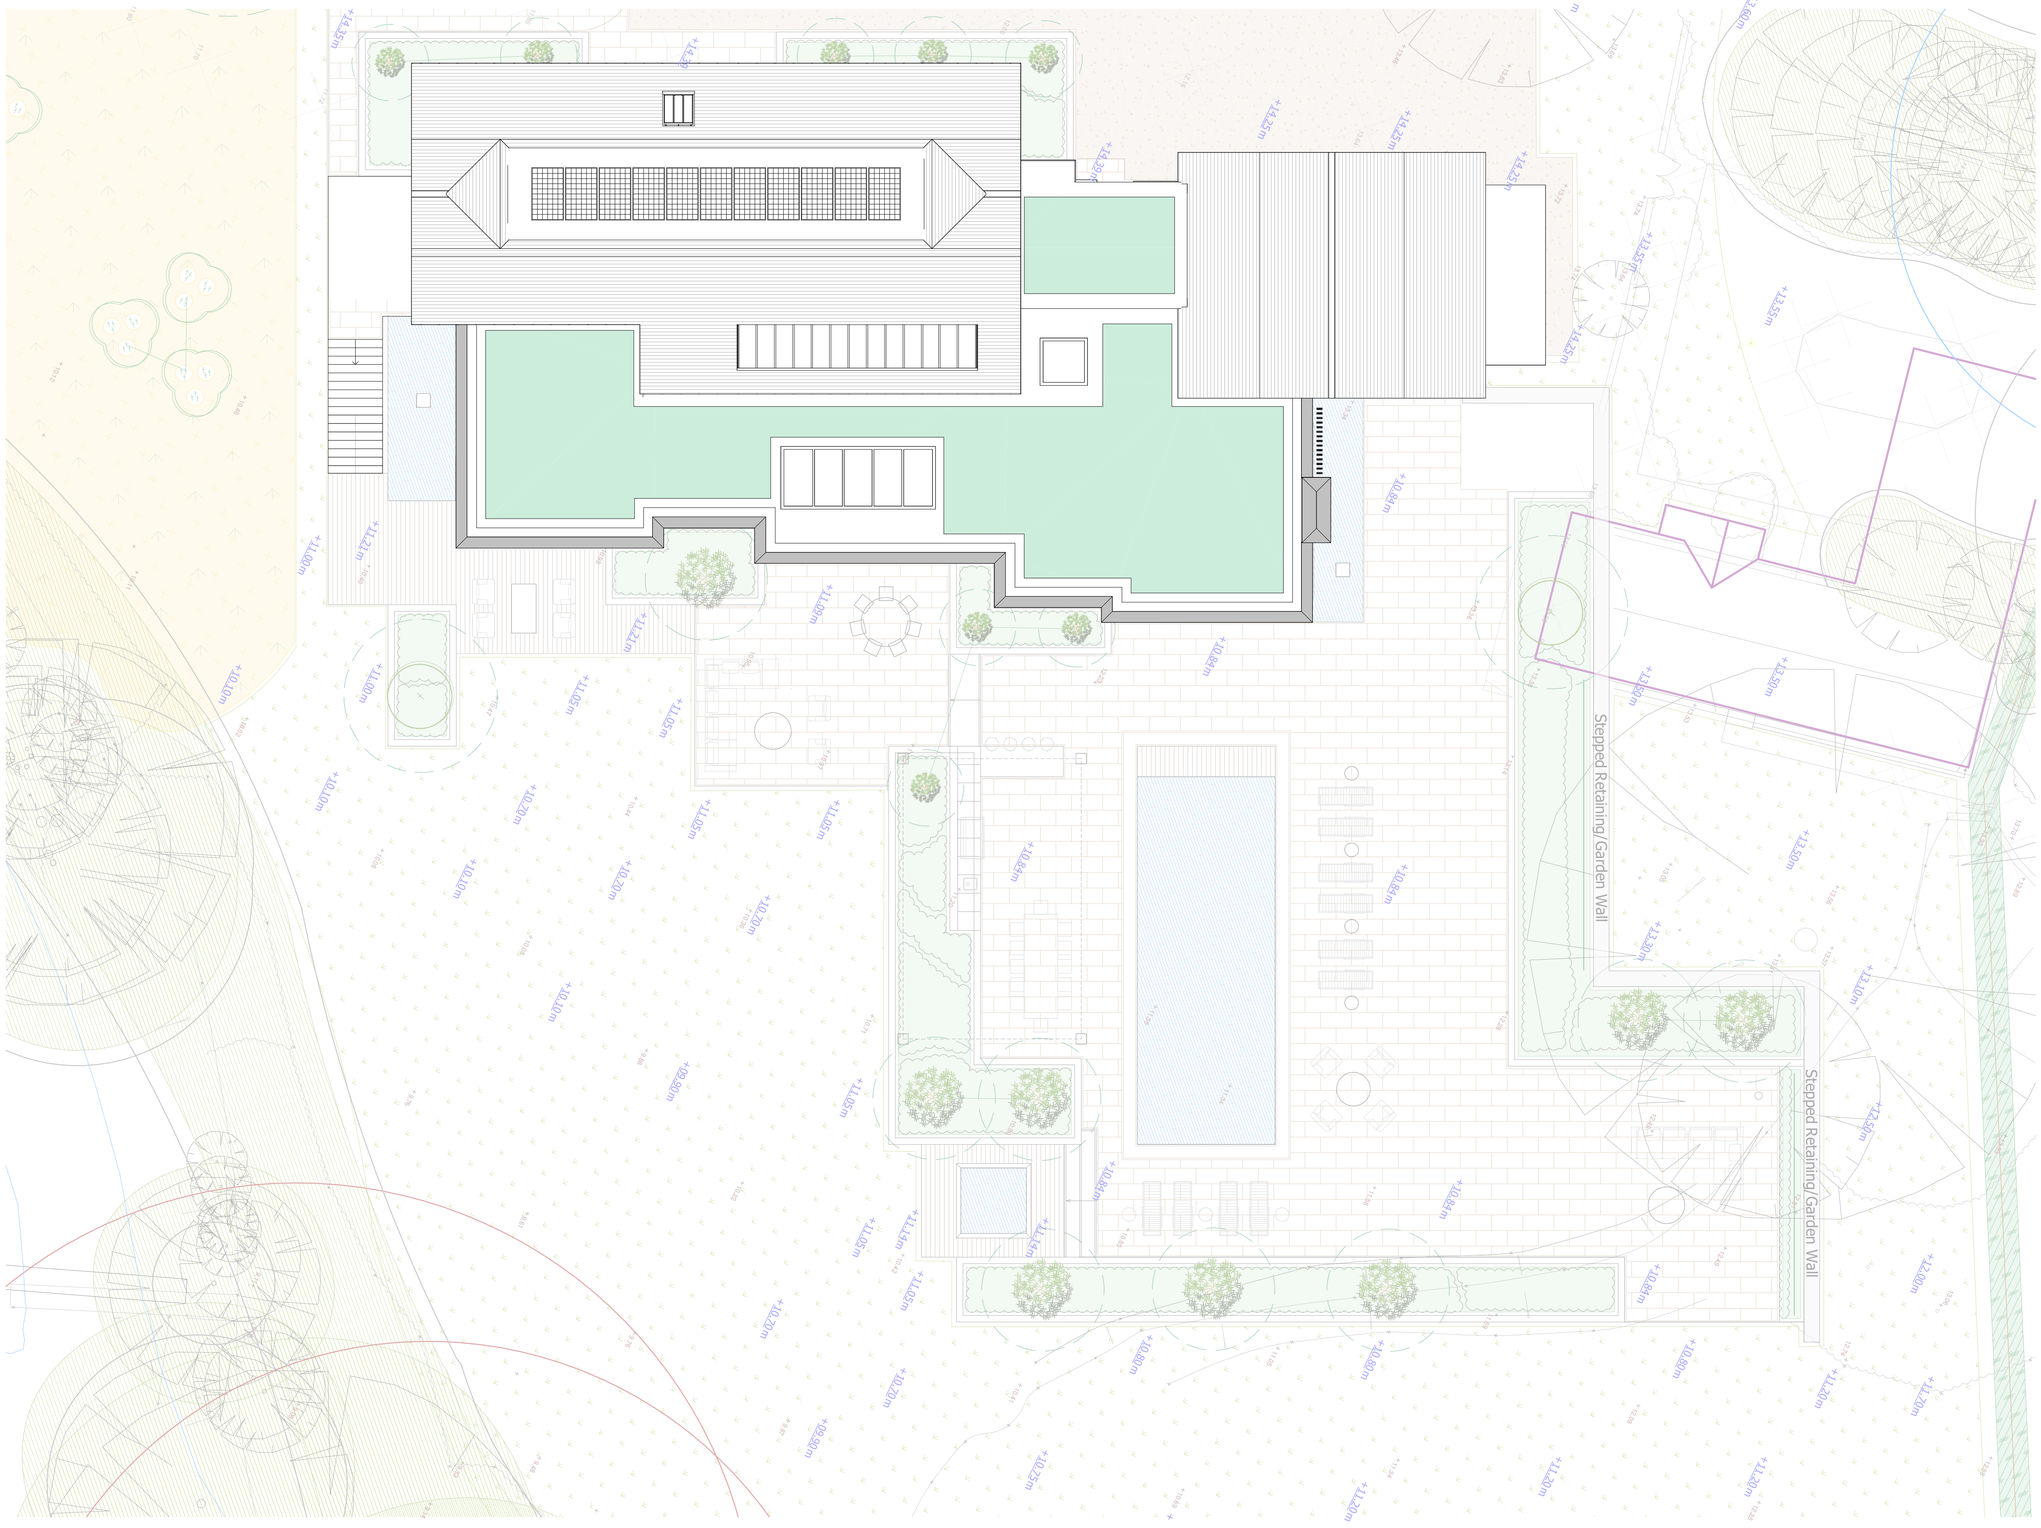


Roof Plan
1 : 100

North

0m 2m 4m 6m 8m 10m

VISUAL SCALE 1:100 @ A1

REV.	DATE.	BY.	AMENDMENT.
A	04.02.25	SM	Correction of Levels

PLANNING

NOTES.
DO NOT SCALE OFF THIS DRAWING UNLESS FOR PLANNING PURPOSES.

CHECK ALL DIMENSIONS ON SITE BEFORE ANY WORK IS COMMENCED.

ALL GOODS MATERIALS AND WORKMANSHIP MUST CONFORM WITH CURRENT BUILDING REGULATIONS, BRITISH STANDARDS AND CODES OF PRACTICE.

COPYRIGHT OF THIS DRAWING IS RETAINED BY GOULD BAXTER AND IT MUST NOT BE REPRODUCED WITHOUT WRITTEN CONSENT.

gould baxter
2 Lucastes Mews, Paddockhall Road,
Haywards Heath,
West Sussex, RH16 1HE
(01444) 452604
hh@gouldbaxter.co.uk
www.gouldbaxter.co.uk

CLIENT.
Mr R. Carr - Southern Rock Property Ltd

PROJECT.
Riverside,
Bolney Chapel Road,
Twineham,
RH17 5NN

DRAWING.
Roof Plan - As Proposed

DATE.	SCALE AT A1.	DRAWN BY.	SM
09.07.24	1 : 100	CHECKED BY.	MC

JOB NO.	DRAWING NO.	REV.
GH652	PL.106	A