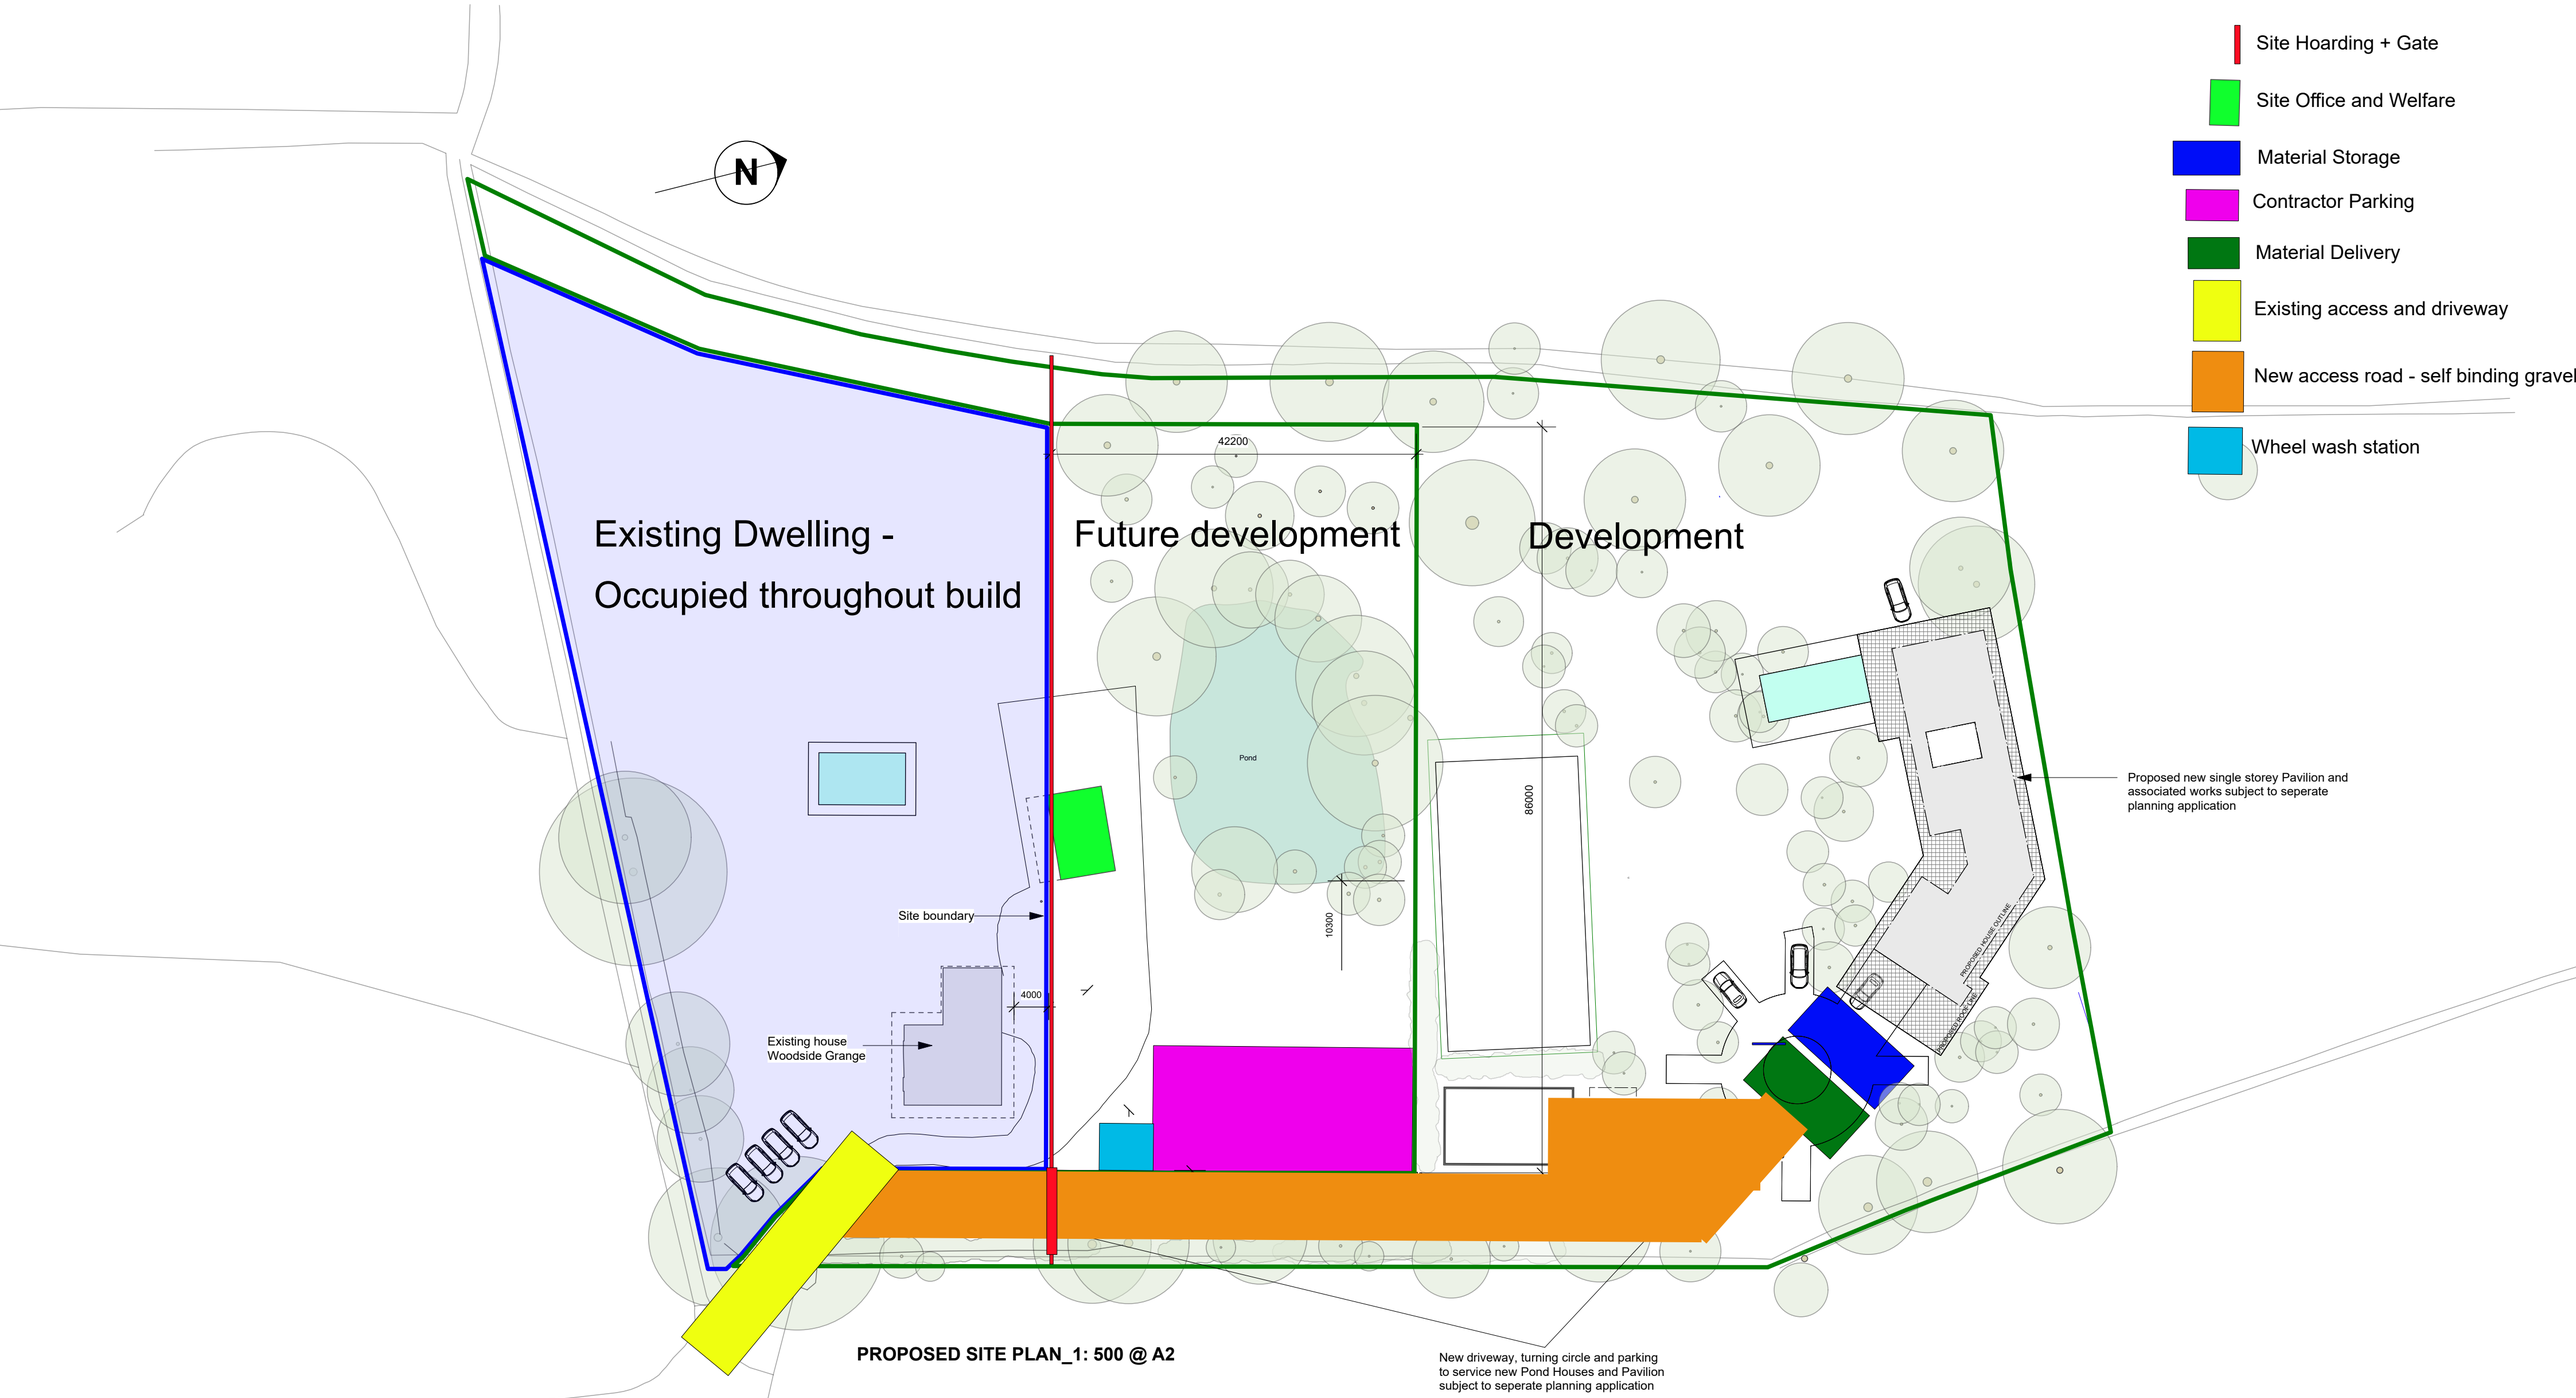


PROPOSED SITE PLAN_1: 500 @ A2

BEAR HAUS

CLIENT	Ms Hyunhee kang & Mr Tony lock	**DRG No**		**DRAWING**	SITE PLAN AS PROPOSED
PROJECT	Woodside Grange, Plot B, Hassocks, BN6 8EX	**DATE**	10.03.2025	**REVISION**	
JOB No		**STATUS**	PLANNING	**SCALE**	1 : 500 @ A2