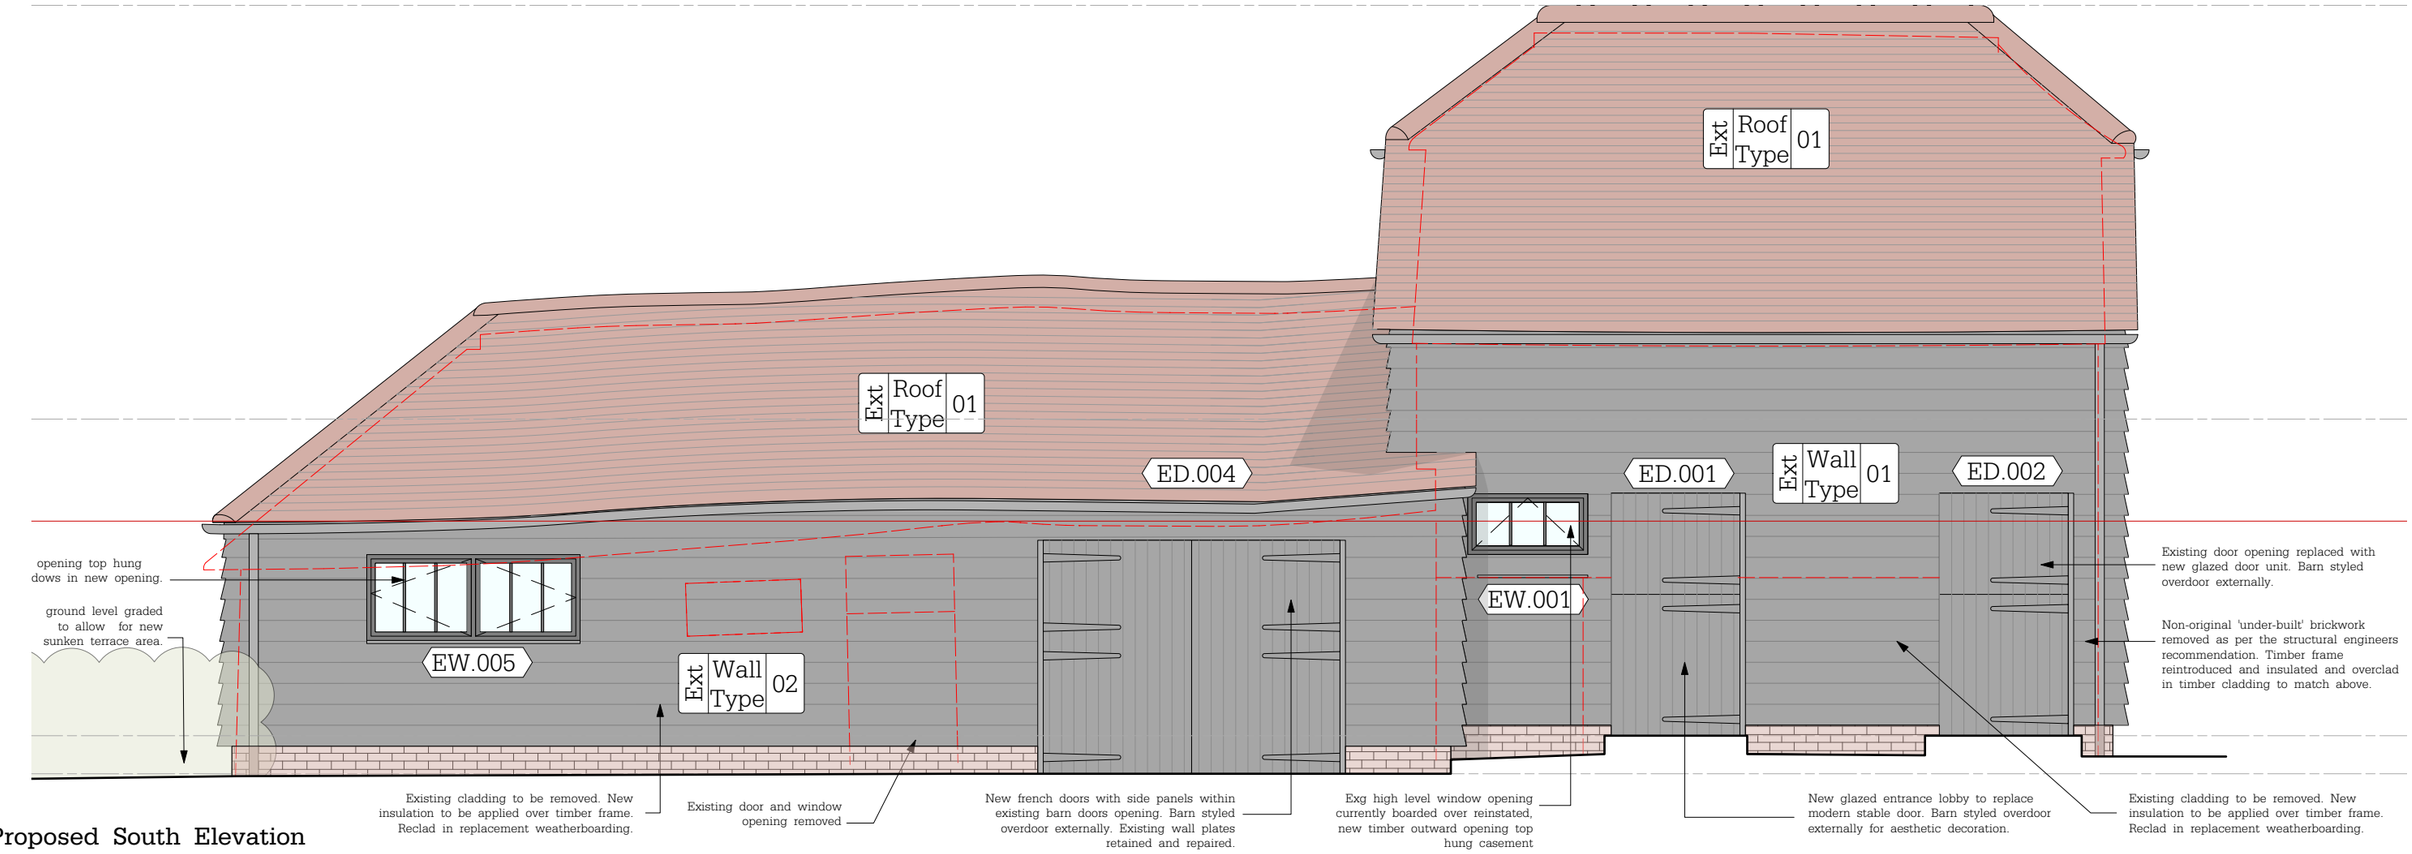



1 - Proposed South Elevation

© All rights reserved
All dimensions to be checked on site

Lewes Office
Cooksbridge Station House - Cooksbridge - Nr. Lewes
East Sussex - BN8 4SW

+44 (0)1273 400319
info@bakerbrown.studio
bakerbrown.studio

Notes:

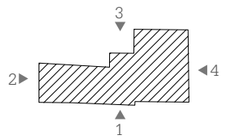

0 0.5 1 2.5m

Rev	Date	Description	Drwn	Chkd
A	03/06/25	Issued for Tender	LF	BB
B	14/01/26	Beam and Block added, rooflights omitted, windows amended		

BakerBrown

Job Name	Status
Brook Farm	Tender

Drawing Title
Proposed GA Elevations (Sheet 1 of 4)

Drawn	Checked	Date	Scale@A3	Job No.	Drawing Number	Rev
LF	BB	June 25	1:50	1490	BB_DA_0200	B