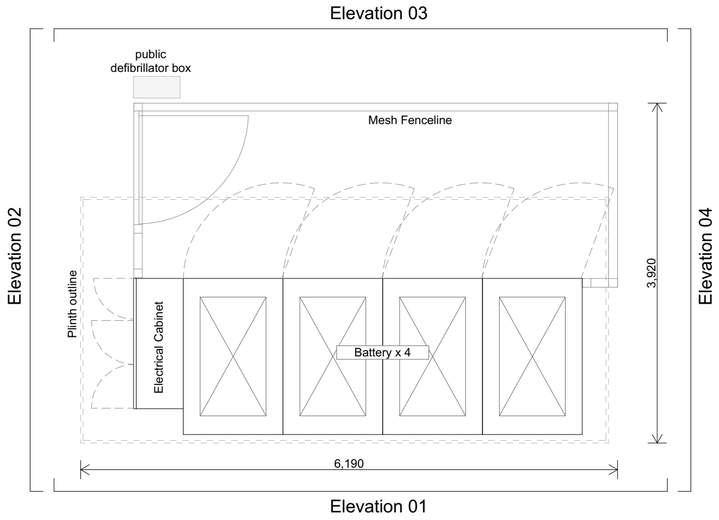
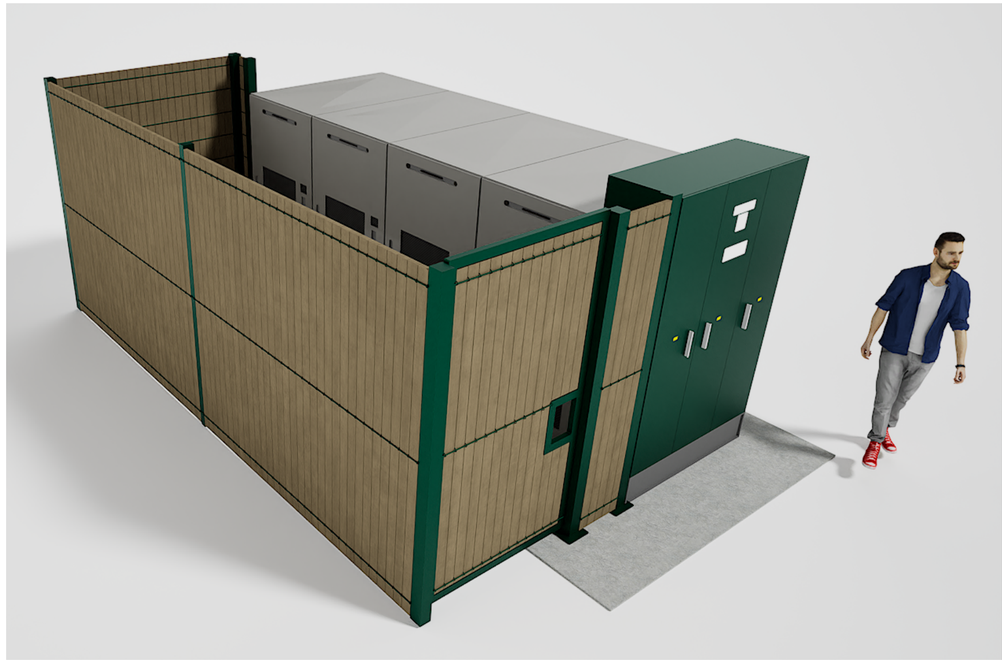
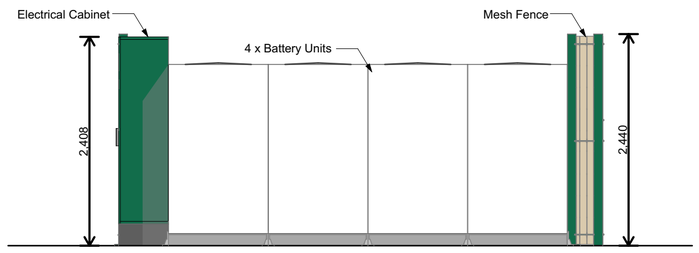




Floor Plan




3D View



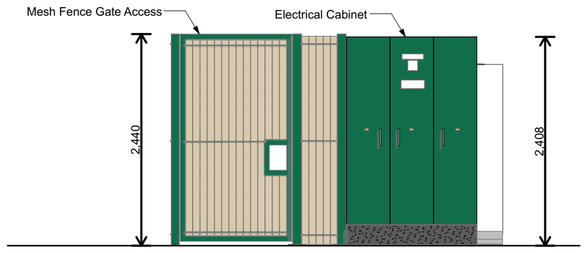

Elevation 01




Elevation 02

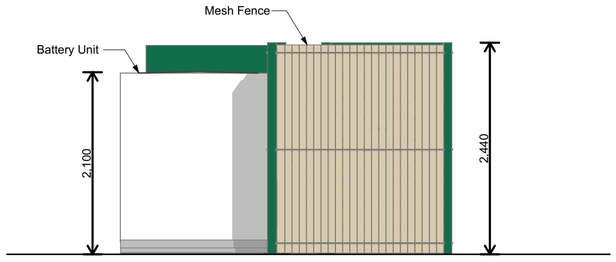


Elevation 03

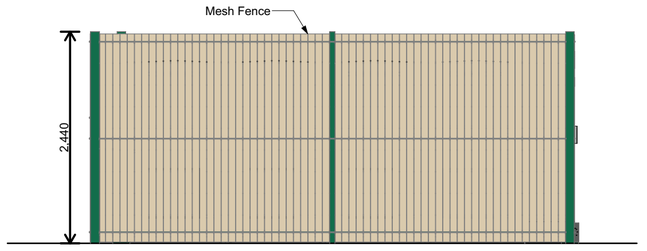


Elevation 04

| NOTES: | DATE | REV |
|---|---|---|
| | | |
| | | |
| | | |
| | | |
| | | |
| | | |
| | | |
| | | |
| | | |
| | | |
| | | |
| | | |

ADDITIONAL NOTES:

Site Ref:

Scale Bar:

0 1 2 3 4 5 6 7 8

Project:
Battery Substation at Harlands Road, Haywards Heath

Drawing Title:
Battery Substation Drawings

Drawing Reference:
1123-INK-ZZ-ZZ-DR-A-01001

| | | |
|---|---|---|
| Scale: 1:50@A2 | Drawn by: | SP |
| Status/Revision: S2 / P03 | Checked by: | DN |
| Date: September 2025 | Issued by: | DN |

inkDRAWN ARCHITECTURE
Windermere House, 47 New Walk, Leicester, LE1 6TE
0116 2555114 www.inkdrawn.com mail@inkdrawn.com

All dimensions to be checked on site. Do not scale off drawing.This drawing is the copyright of Ink Drawn Architecture Ltd, and not to be reproduced without their permission.