
GENERAL NOTES:

1. Do not scale from this drawing. Use figured dimensions only. Contractor to check dimensions on site prior to construction and notify CA of any discrepancy.
2. This drawing is to be read in conjunction with all other relevant contract drawings, specifications & Schedules.
3. If in doubt: Ask
4. Martin Ashley Architects shall be notified in writing of any discrepancies.

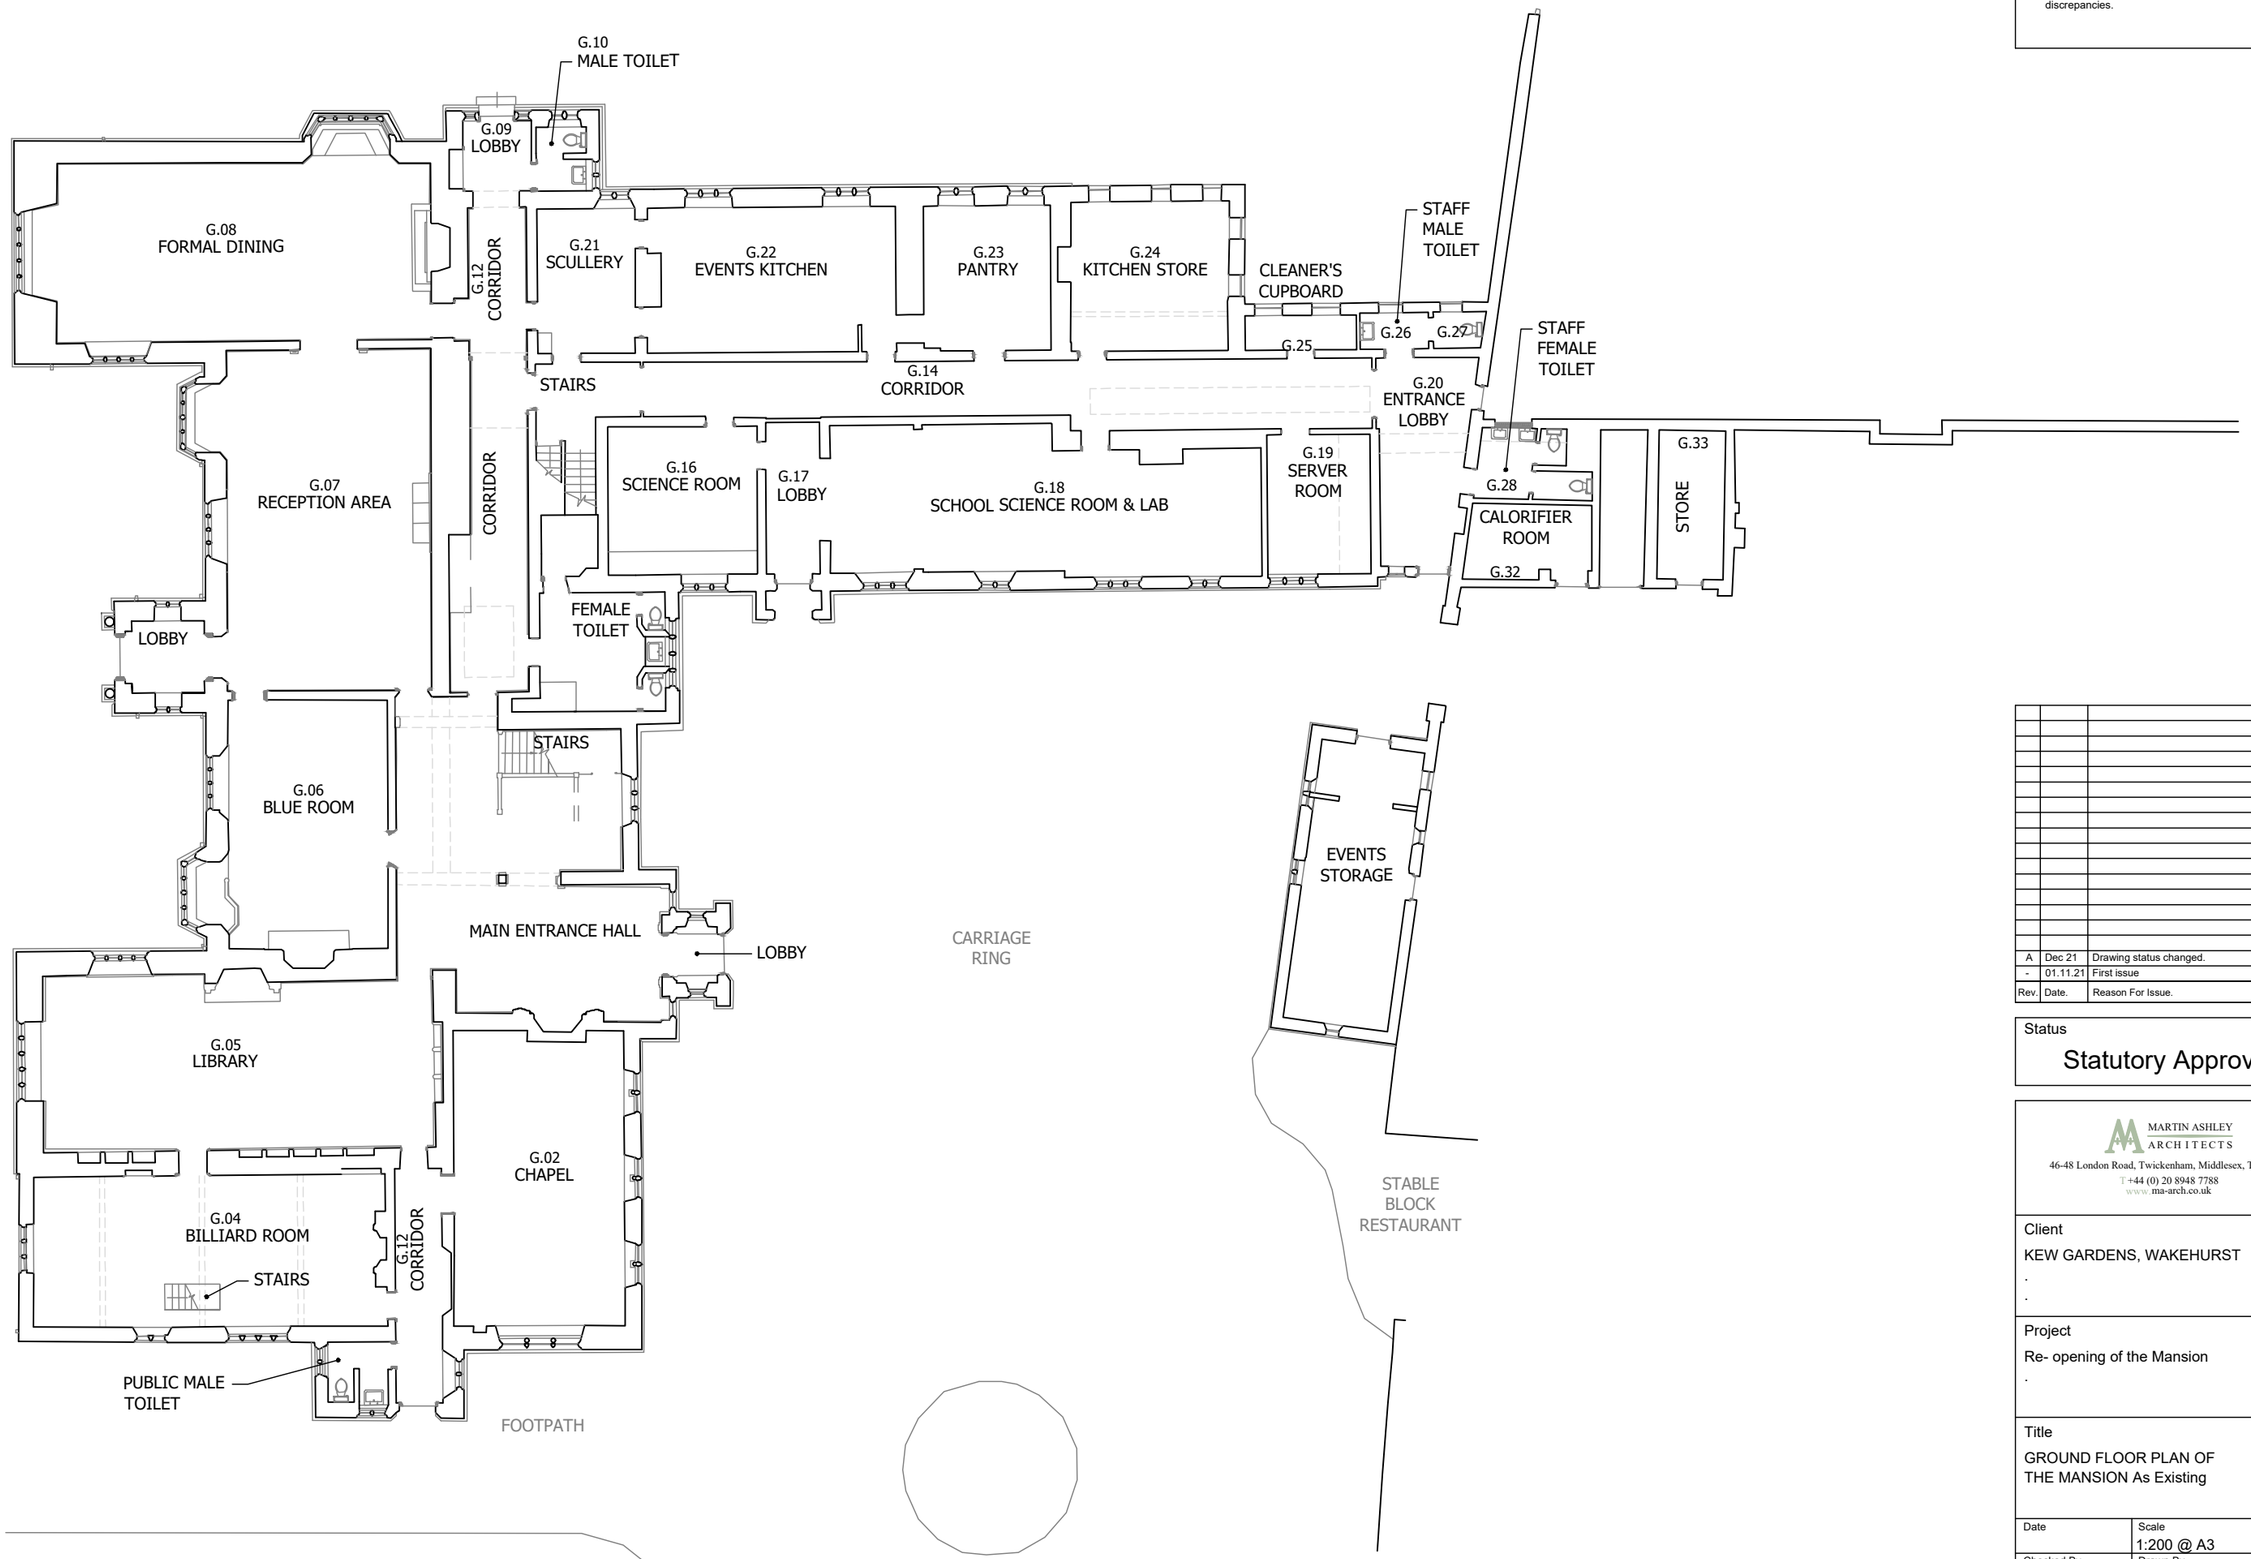

GROUND FLOOR PLAN
As Existing, 1:200

0 2 4 6 8 10m

Rev.	Date.	Reason For Issue.	Chk.
A	Dec 21	Drawing status changed.	AH
-	01.11.21	First issue	AH

Status
Statutory Approval

MARTIN ASHLEY ARCHITECTS
46-48 London Road, Twickenham, Middlesex, TW1 3RJ
T +44 (0) 20 8948 7788
www.ma-arch.co.uk

Client
KEW GARDENS, WAKEHURST
.
.

Project
Re- opening of the Mansion
.

Title
GROUND FLOOR PLAN OF
THE MANSION As Existing

Date	Scale
	1:200 @ A3
Checked By	Drawn By

Drawing Number	Revision
2280-01/00/04	A

© Martin Ashley Architects 2020