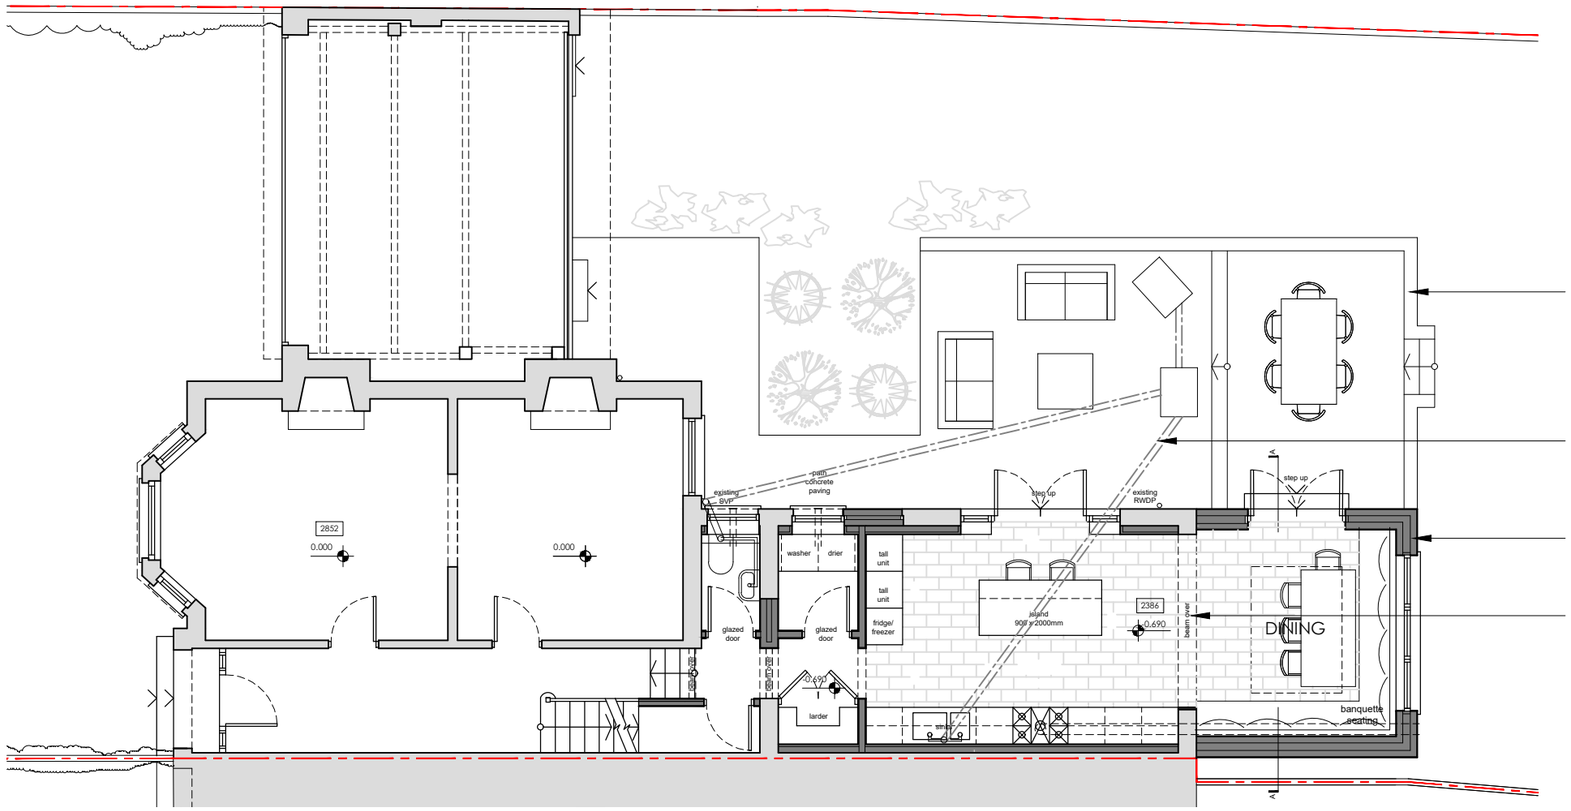



Retaining garden wall to patio 510mm high.

New drainage runs from applicances in new kitchen to existing manhole.

New extension to replace conservatory. Rendered finish to match existing house.

Beam to support first floor accommodation above.

2 PROPOSED GROUND FLOOR PLAN
SCALE 1:100

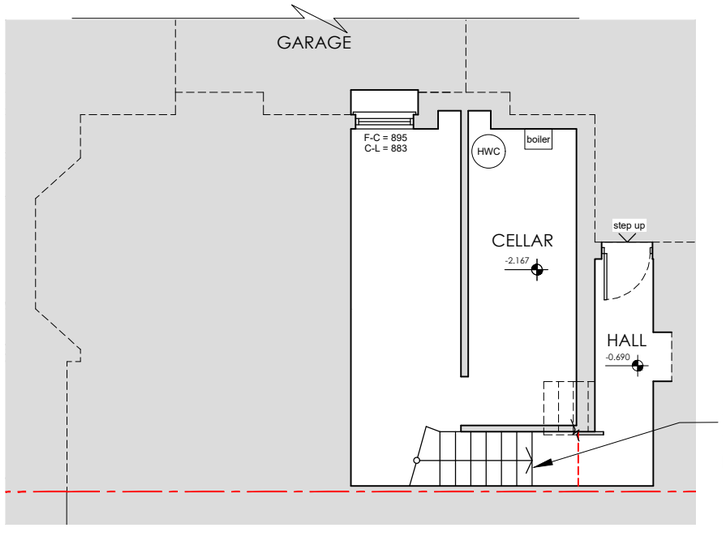

Top step moved back so that landing is increased in size and there is space beyond the swing of the door.

1 PROPOSED BASEMENT FLOOR PLAN
SCALE 1:100

0 1 2 3 4 5m

N

EXISTING

PROPOSED

*

REVISIONS

* *

STATUS: PROPOSED

PROJECT: STONECROFT, BROAD ST, CUCKFIELD

TITLE: PROPOSED BASEMENT & GROUND PLANS

SCALE	DATE	DRAWING NUMBER	REV
1:100	2026.03.25	101	*

VICTORIA MUSTARD ARCHITECT
135 Crawley Down Road, Felbridge, East Grinstead RH19 2PS
Mob 07779 245 093 vicki@victoriamustardarchitects.com