
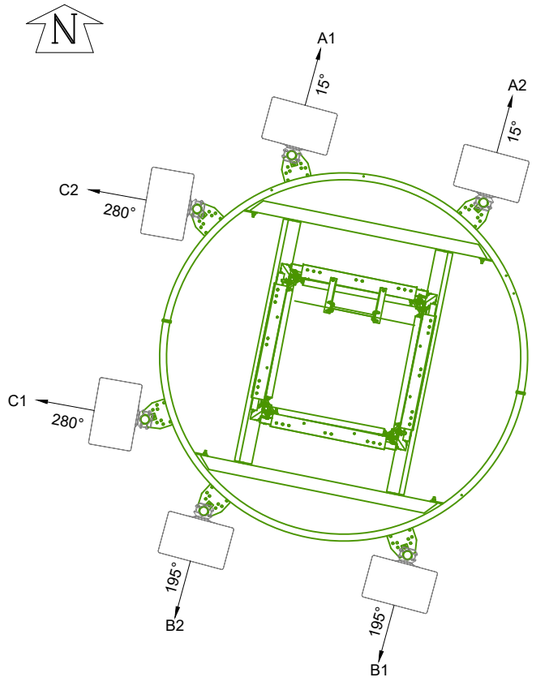


PROPOSED ANTENNA PLAN AT +29.65m AGL

SCALE 1:50

EQUIPMENT CABINET SCHEDULE

ID No	EQUIPMENT	MANUFACTURER	DIMENSIONS (WxDxH) mm	COLOUR	LOCATION	STATUS	COMMENTS
CAB 1	PSU CABINET (x2)	TBC	770x770x2100	RAL 6009	PAD FOUNDATION	PROPOSED	-
CAB 2	TX CABINET (x2)	TBC	1500x600x1200	RAL 6009	PAD FOUNDATION	PROPOSED	-
CAB 3	RADIO CABINET (x7)	TBC	770x770x2100	RAL 6009	PAD FOUNDATION	PROPOSED	-
CAB 4	POWER & TX CAB (x1)	TBC	770x770x2100	RAL 6009	PAD FOUNDATION	PROPOSED	-
CAB 5	SMC (x1)	TBC	1873x560x588	RAL 6009	PAD FOUNDATION	PROPOSED	-

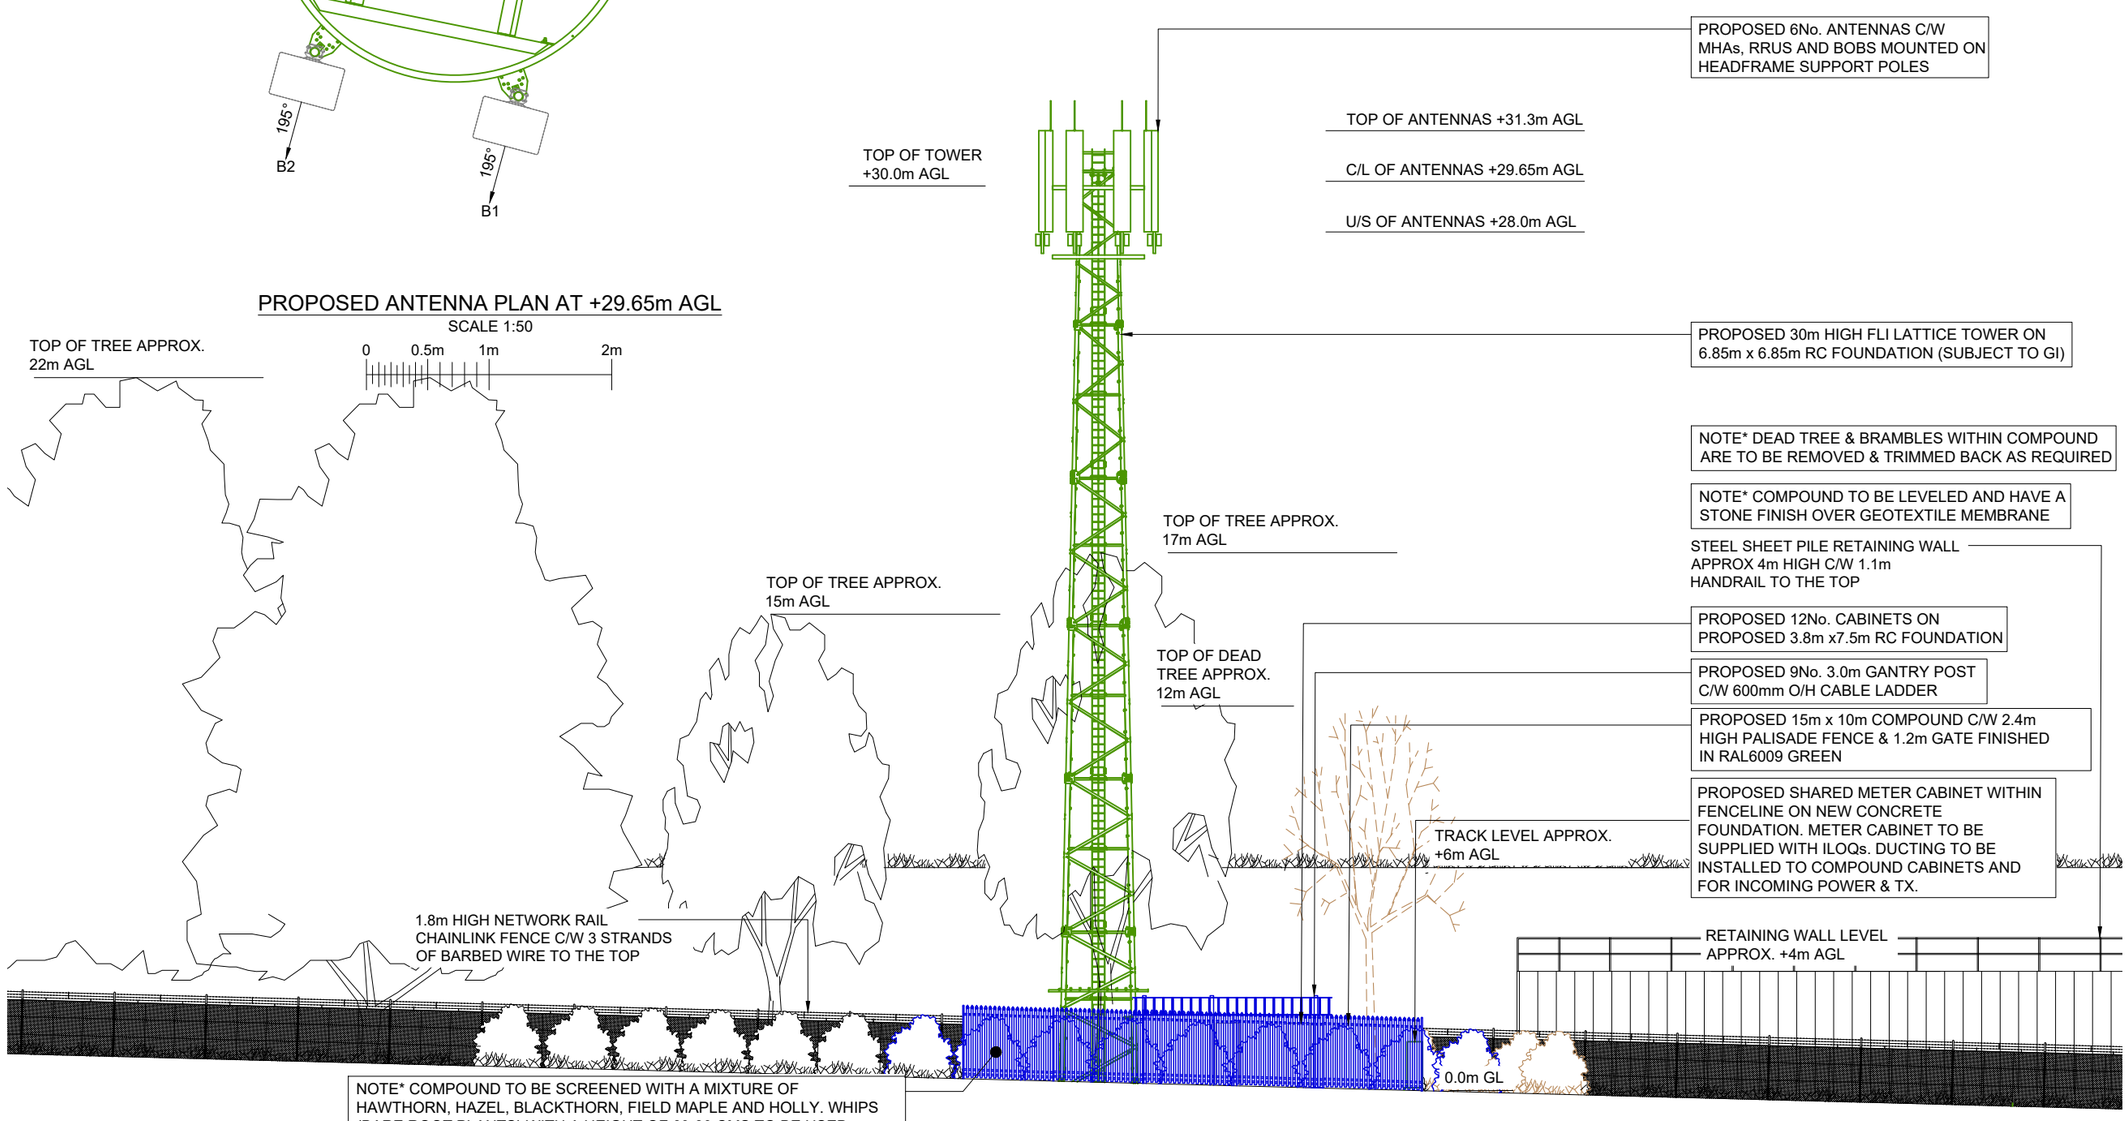

THIS DRAWING HAS BEEN PRODUCED FROM INFORMATION OBTAINED FROM SITE SURVEY ON 03/06/24. PHOTOS ARE AVAILABLE.

©2020 Cellnex
All rights reserved. No part of this publication may be reproduced, stored in a retrieval system or transmitted in any form or by any means (Electronic, Mechanical, Photocopying, Recording or otherwise), without the prior written consent of the Company.

NOTES

NOTE* CABINETS & COMPOUND FENCE TO BE FINISHED GREEN RAL6009

ISS	REVISION	DATE	DRN	APP
3.A	REDUCED HEADFRAME 2 MNO		CIR	
3	ACCESS ROUTE CHANGE	14/01/25	ST	CIR
2	FENCE CHANGED	13/12/24	ST	CIR
1	PLANNING AMENDS	25/11/24	ST	CIR

cellnex
driving telecom connectivity
CELLNEX UK
R+, 4TH FLOOR, 2 BLAGRAVE STREET, READING, RG1 1AZ
Tel. 020 4526 8553

SITE No S5-13A
LAND TO THE NORTH OF LEYLAND GRANGE CLOSE
WORLD'S END
BURGRESS HILL
WEST SUSSEX
RH15 0RZ

NGR TQ 32106 20277
OS GRID 532106,120277

TITLE
WEST ELEVATION
PROPOSED
BML

SCALE 1:200

DRAWN	KG	20/06/24
APPROVED	CIR	14/01/25

DRG No. S5-13A-00-003-MD003
Sheet 1 of 1
Rev 3.A

A3