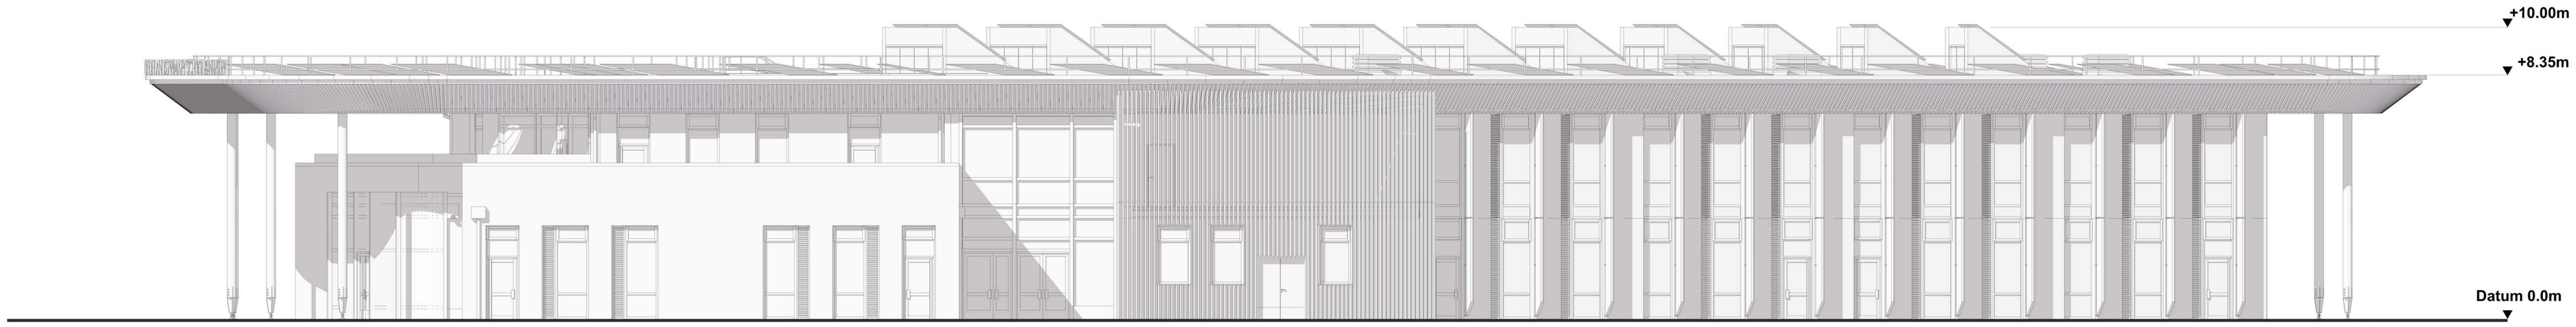

NORTHWEST ELEVATION

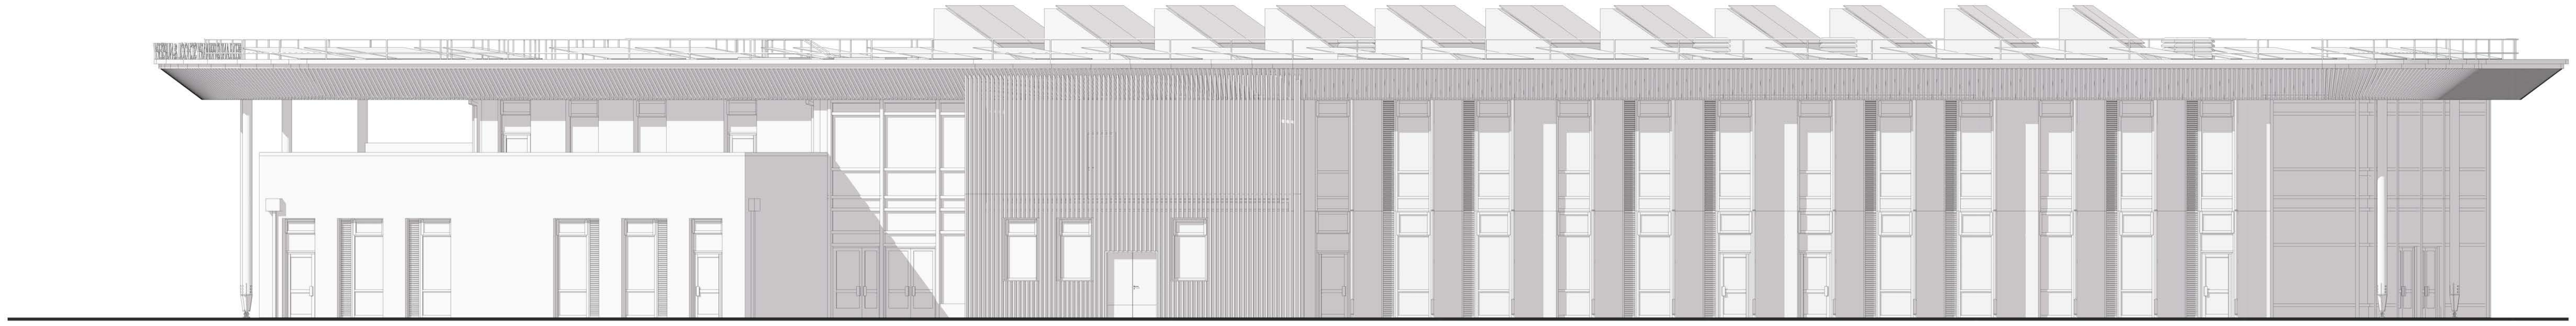

SOUTHWEST ELEVATION

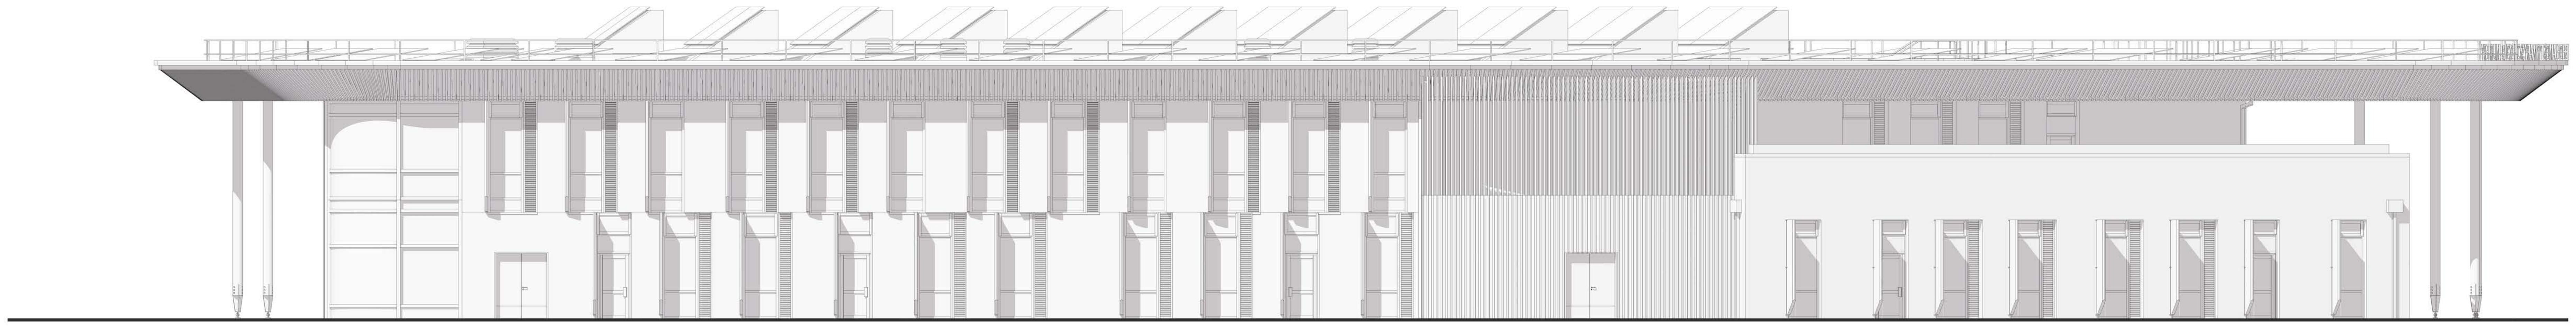

SOUTHEAST ELEVATION

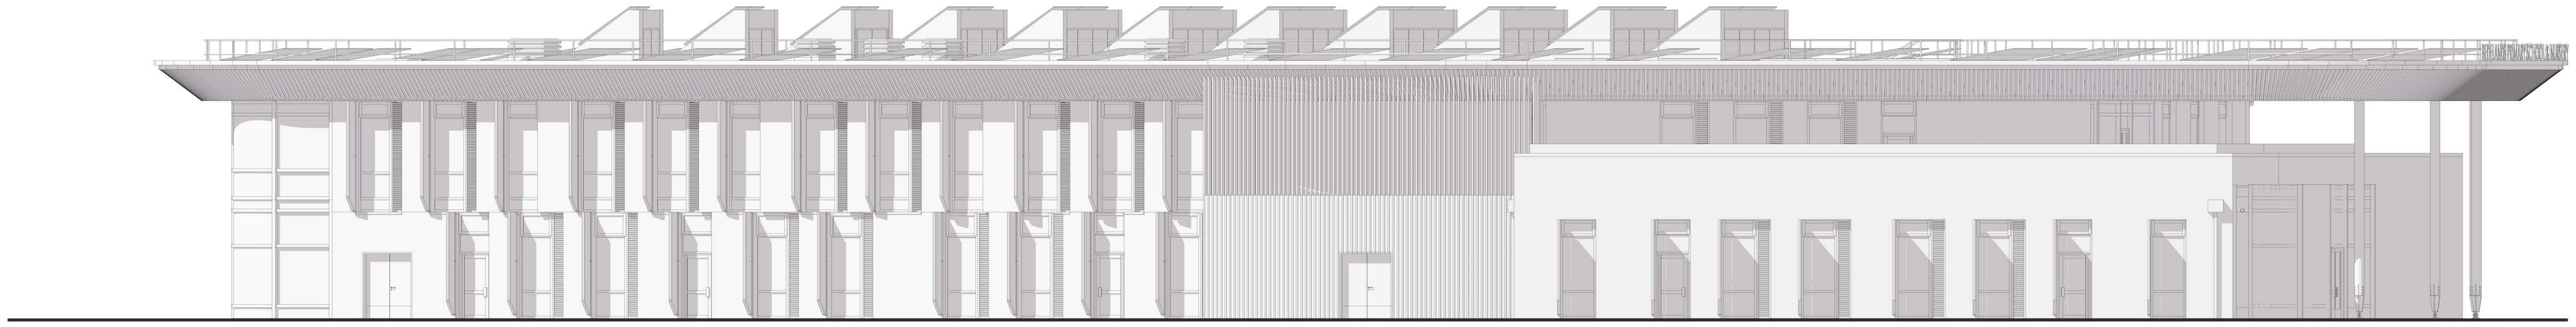

NORTHEAST ELEVATION

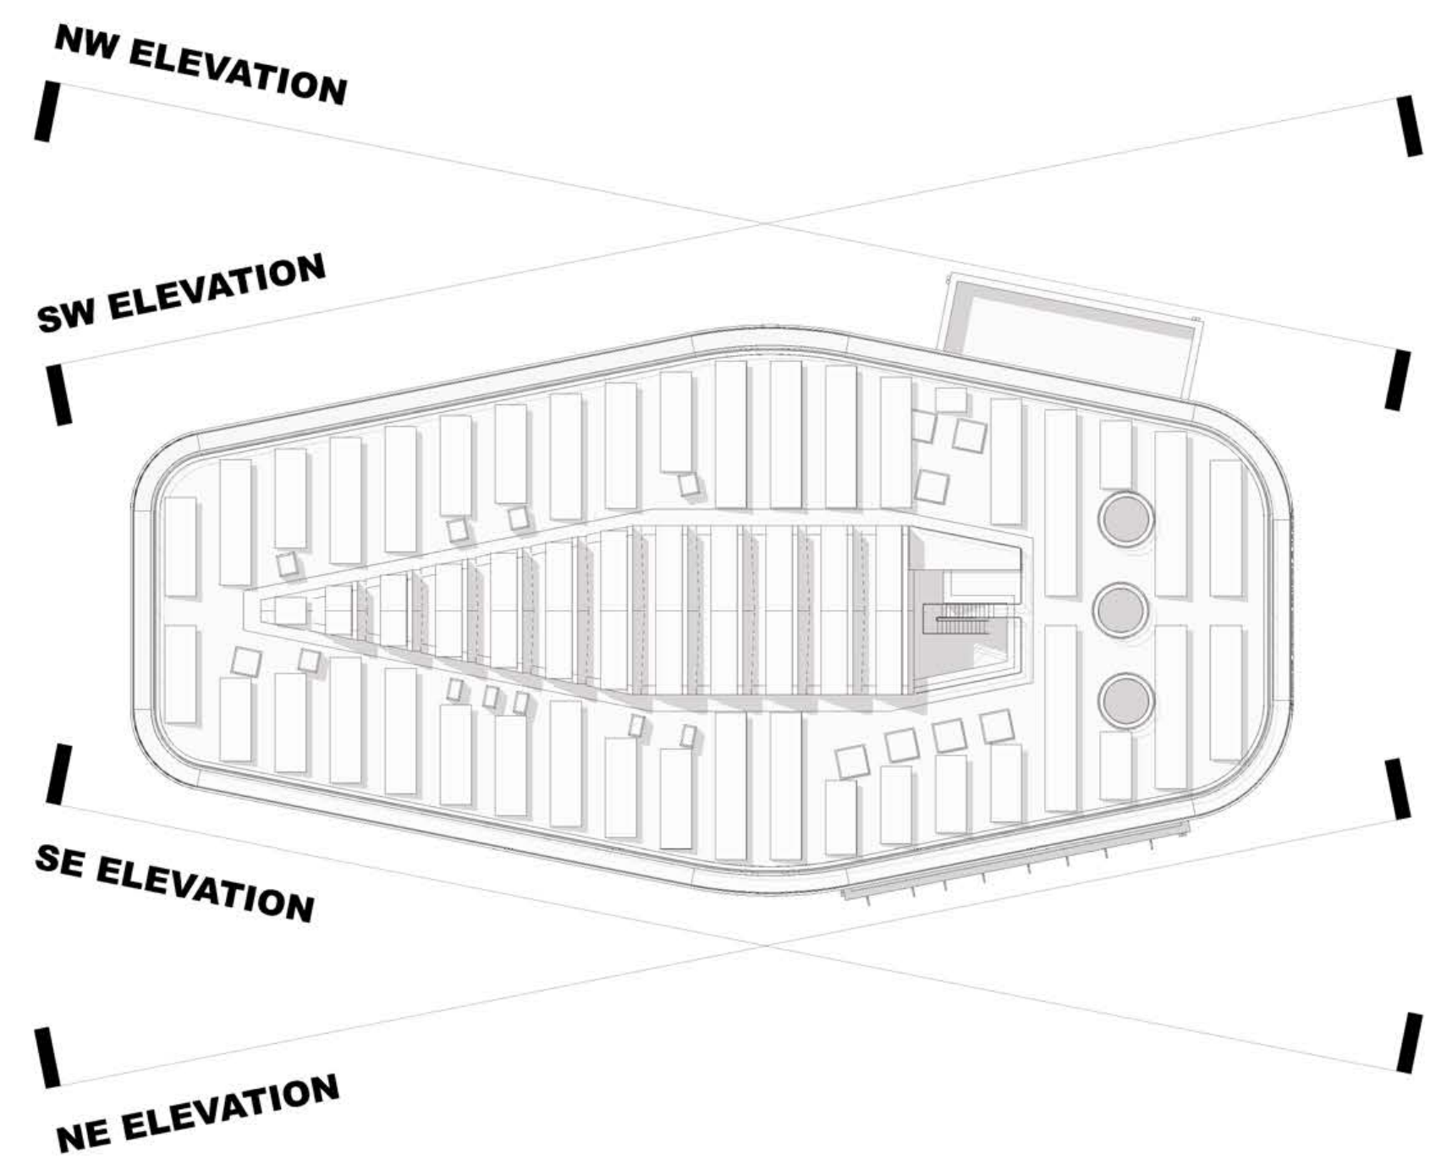

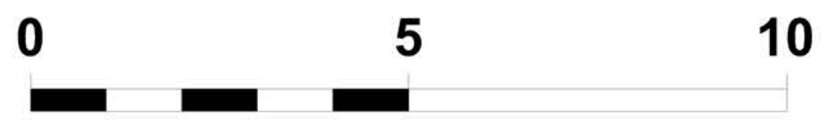

sixfootstudio

ARCHITECT
SIXFOOTSTUDIO LLP
FOURTH FLOOR WEST
35/37 LUDGATE HILL
LONDON
EC4M 7JN
UNITED KINGDOM
+44(0)7540 739470
www.sixfootstudio.london

PROJECT MANAGEMENT
STACE LLP
+44(0)1992 565565

LANDSCAPE ARCHITECT
FABRIK
+44(0)207 620 1453

STRUCTURAL/CIVIL ENGINEER
CAMPBELL REITH
+44(0)207 340 1700

TRANSPORT ENGINEER
CAMPBELL REITH
+44(0)207 340 1700

MEP ENGINEER
FLOH
+44(0)7483 818631

ACOUSTIC CONSULTANT
HEYDA ACOUSTIC CONSULTANCY
+44(0)800 099 6033

ICT CONSULTANT
TBC
+44(0)

FIRE CONSULTANT
INTROBA
+44(0)203 818 1220

CDM PRINCIPAL DESIGNER
STACE LLP
+44(0)1992 565565

PLANNING CONSULTANT
THE ENVIRONMENT PARTNERSHIP
+44(0)1925 844044

DISCLAIMER: This information (including any advice, designs, details or specifications) provided by sixfootstudio LLP to Homes England are provided for the sole benefit of Homes England and may not be used or relied on by any third party. sixfootstudio LLP does not assume any responsibility to or accept any liability of any nature to any third party in respect of this information (including any advice designs, details or specifications) provided by sixfootstudio LLP to Homes England. No part of this information may be reproduced without the prior written consent of sixfootstudio LLP nor, without such consent, may this information be used for any purpose other than the purpose for which this information was produced.

BROOKLEIGH EASTERN PRIMARY SCHOOL

HOMES ENGLAND

REVISION NOTES:

Rev	Date	Description	Chk'd

CLIENT:
HOMES ENGLAND

SIXFOOTSTUDIO PROJECT REF:
2084

SHEET TITLE:
ELEVATIONS SHEET 02

SCALE:
1:100@A0

DATE ORIGINATOR:
23rd September 2024

DRAWING STATUS:
PLANNING SUBMISSION

SHEET REFERENCE:

Proj.	Orig.	Zone	Level	Type	Role	No.	Rev.
2084-SFS-X-00-DR-A-02-02-P00							

© 2025 SIXFOOTSTUDIO LLP