
The Harris Group Ltd does not accept liability for any deviation to our drawings or specification. This Drawing is copyright and may not be reproduced in whole or part without written authority.

NORTH

0 1000 2000 3000 4000 5000mm

SCALE 1:100

Rev	Date	Description	Drawn	Chk'd
-	-	-	-	-

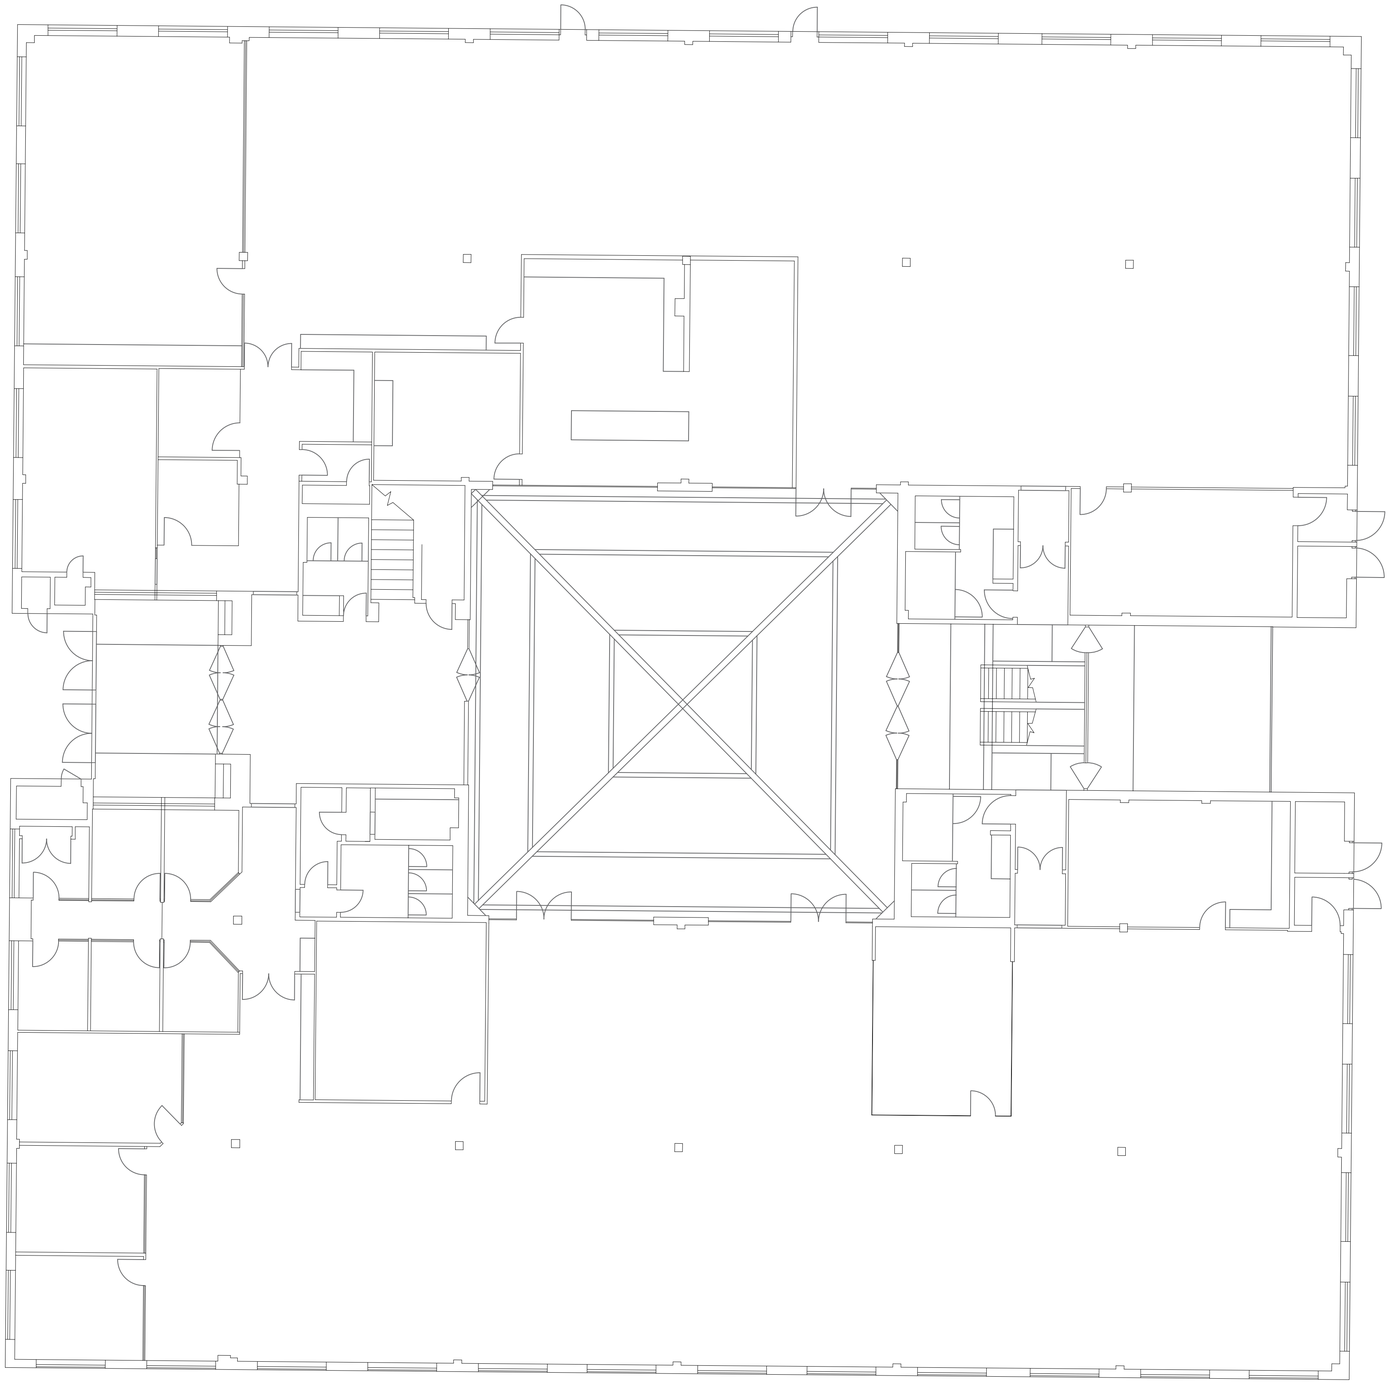

THE HARRIS PARTNERSHIP

Architecture
Masterplanning
Interior Design

www.harrispartnership.com

Wakefield Manchester Milton Keynes Reading London Harrogate

Client

Aldi Stores Ltd

Project Title

Proposed Redevelopment

Sussex House
Perrymount Road
Haywards Heath, RH16 1DN

Drawing Title

Existing Floor Plan Sussex House GRD

Drawn	Checked	Scale @A1	BIM Status	Date
NS	HWG	1:100	NA	12/24

Drawing Status	Rev.	THP Project No
Planning	-	19971

Project No.	Originator	Volume	Level	Type	Role	Number
19971	THPK	00	XX	DR	A	0106