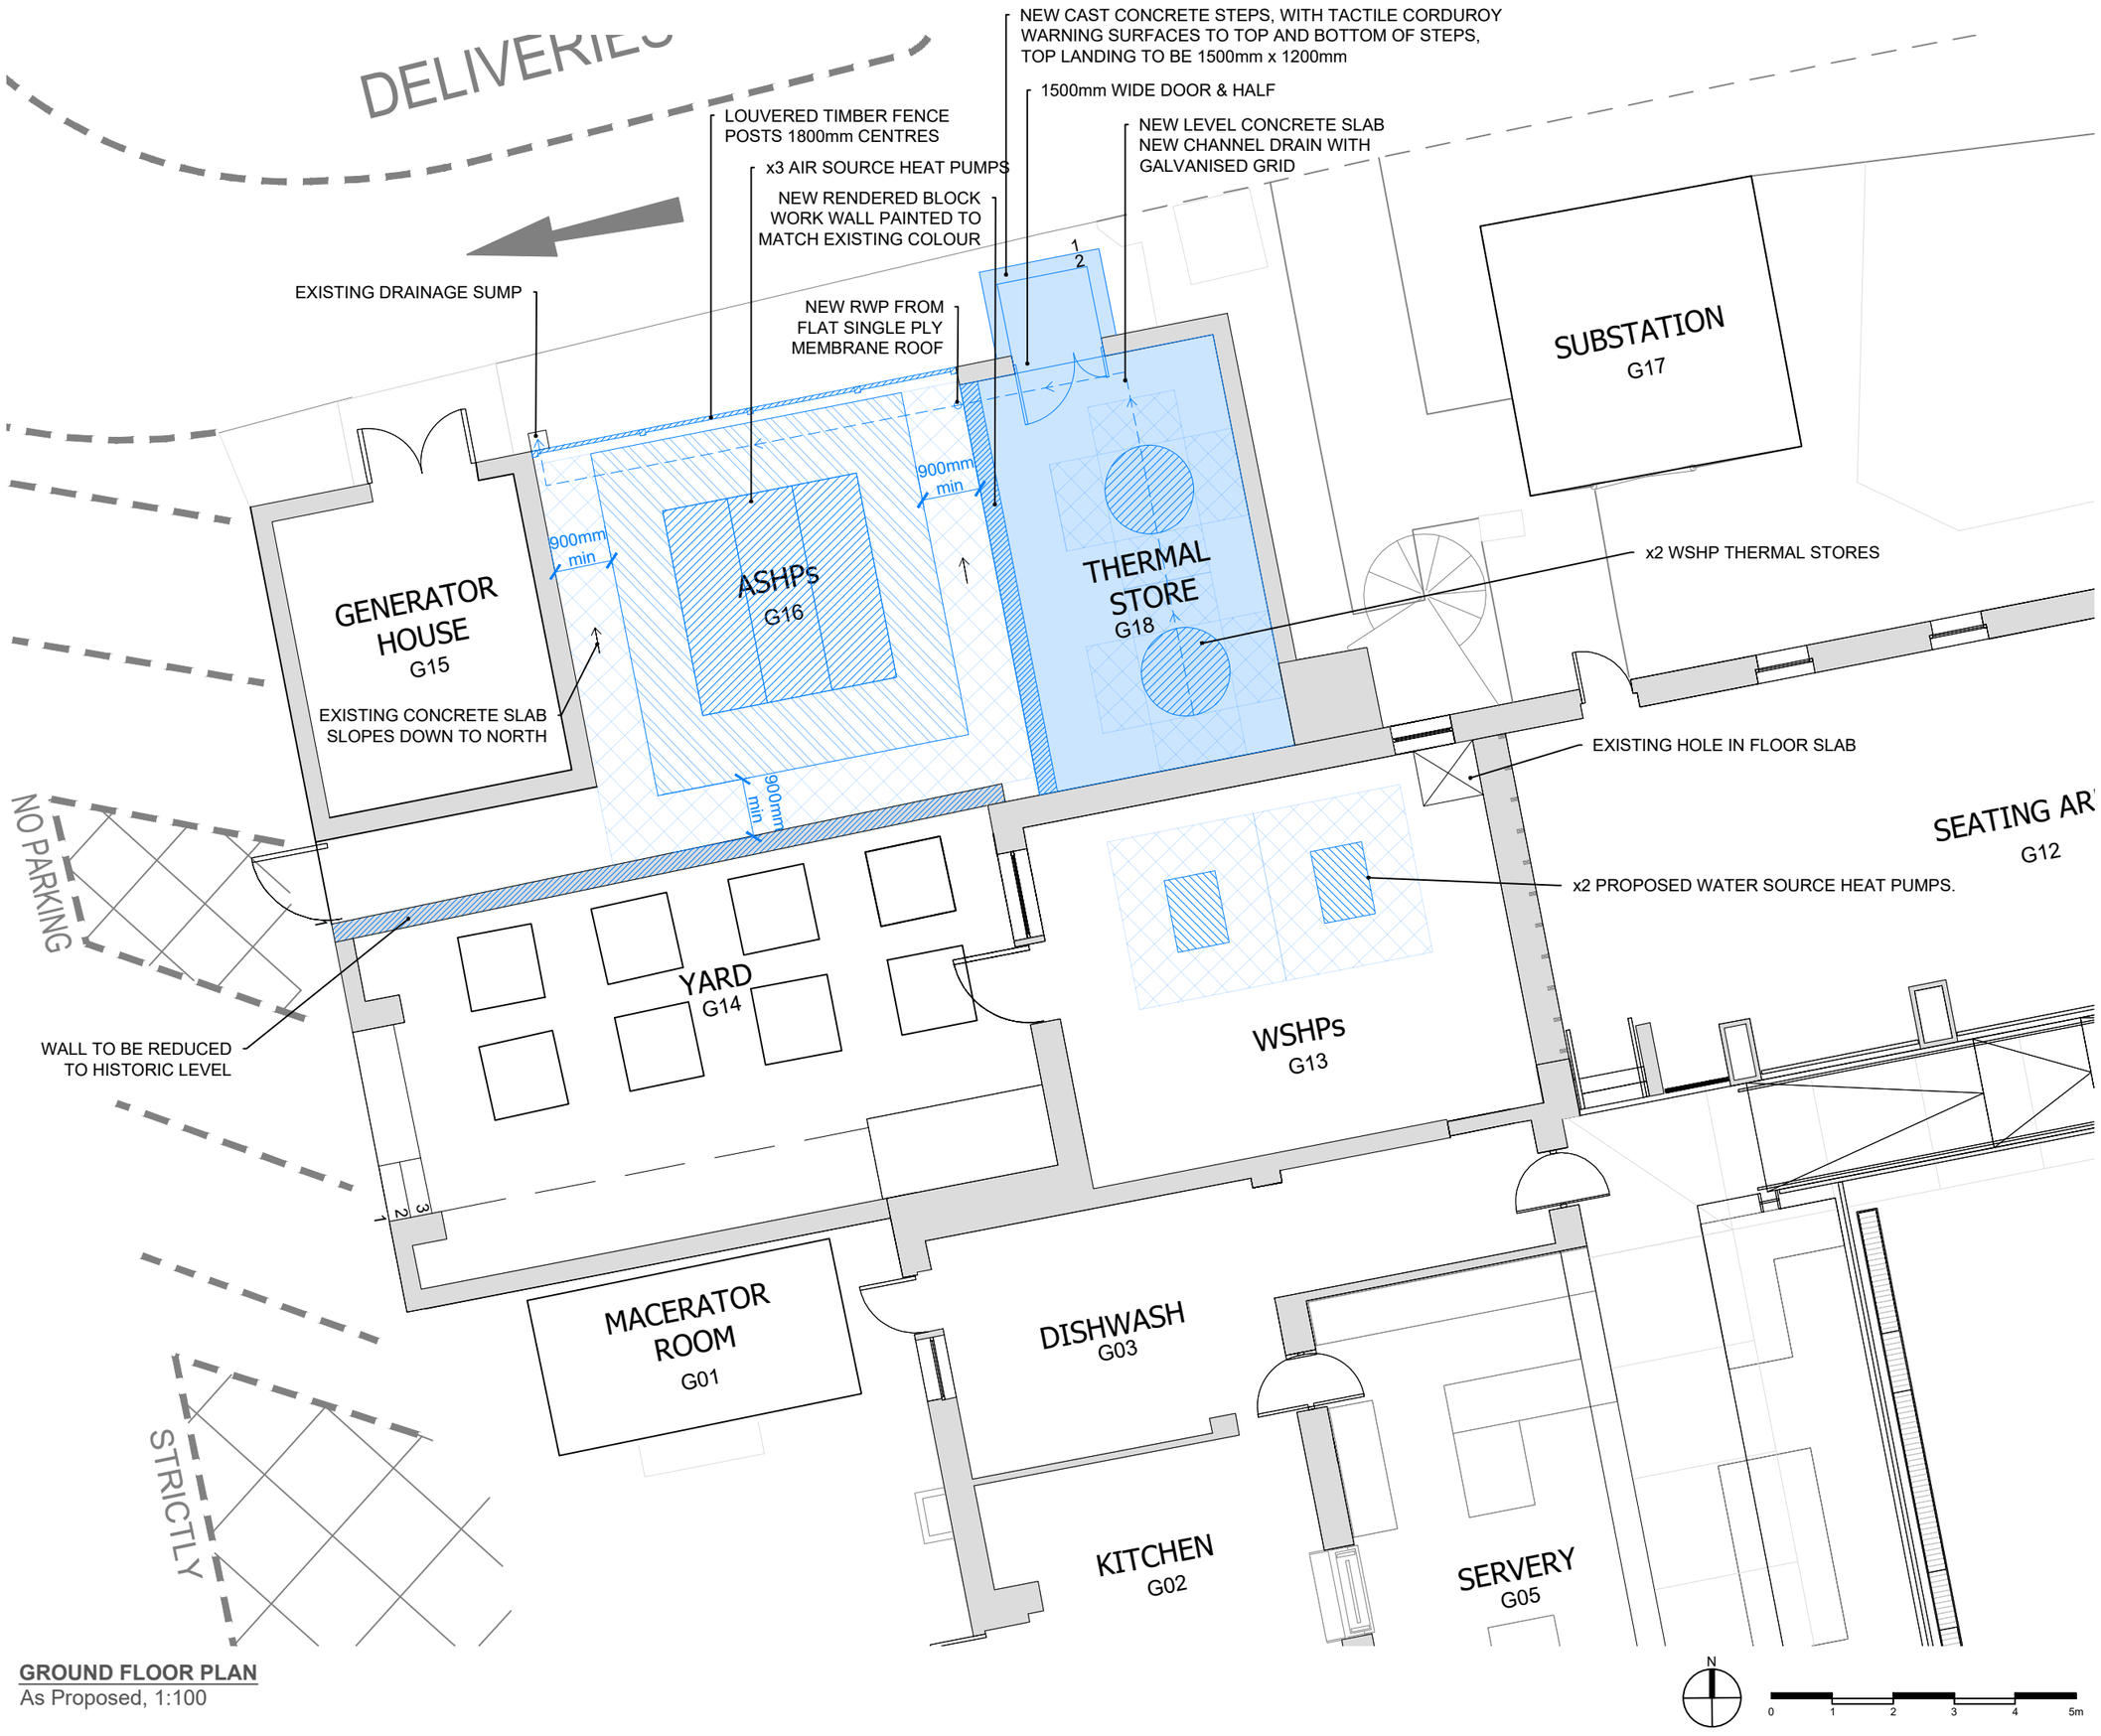


GROUND FLOOR PLAN
As Proposed, 1:100

GENERAL NOTES:

1. Do not scale from this drawing. Use figured dimensions only. Contractor to check dimensions on site prior to construction and notify CA of any discrepancy.
2. This drawing is to be read in conjunction with all other relevant contract drawings, specifications & Schedules.
3. If in doubt: Ask
4. Martin Ashley Architects shall be notified in writing of any discrepancies.

KEY:

- PROPOSED UNITS
- ATTENUATION TO ASHP
- ACCESS AROUND UNITS
- NEW LEVEL CONCRETE SLAB

Rev.	Date.	Reason For Issue.	Chk.
-	08.10.24	First issue	EM

Status
STATUTORY CONSENT

MARTIN ASHLEY ARCHITECTS
745, 7th Floor, Regal House, 70 London Road, Twickenham, Middlesex, TW1 3QS
T +44 (0) 20 8948 7788
www ma-arch.co.uk

Client
RBG KEW
WAKEHUST
.

Project
WAKEHURST
DECARBONISATION PROJECT

Title
ASHP COMPOUND
GROUND FLOOR PLAN
As Proposed

Date	Scale
October 2024	1:100@ A3
Checked By	Drawn By
JC	EM
Drawing Number	Revision
2280-01/01/01	-

© Martin Ashley Architects 2024