

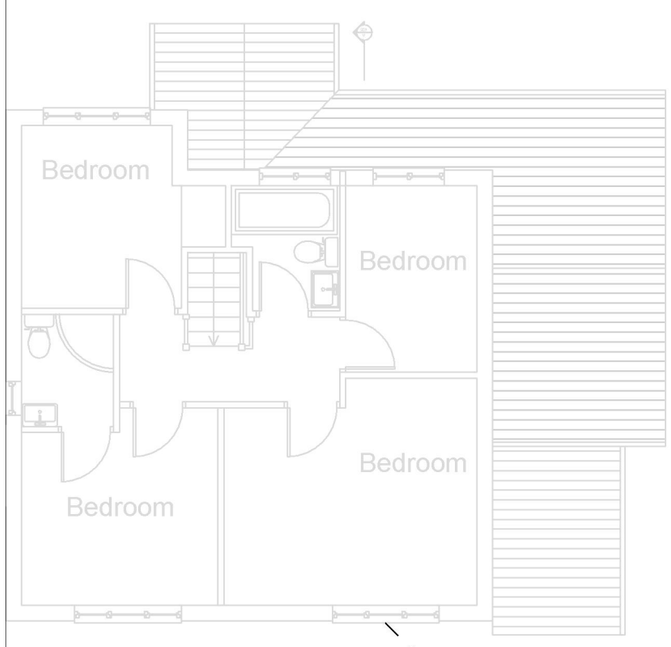


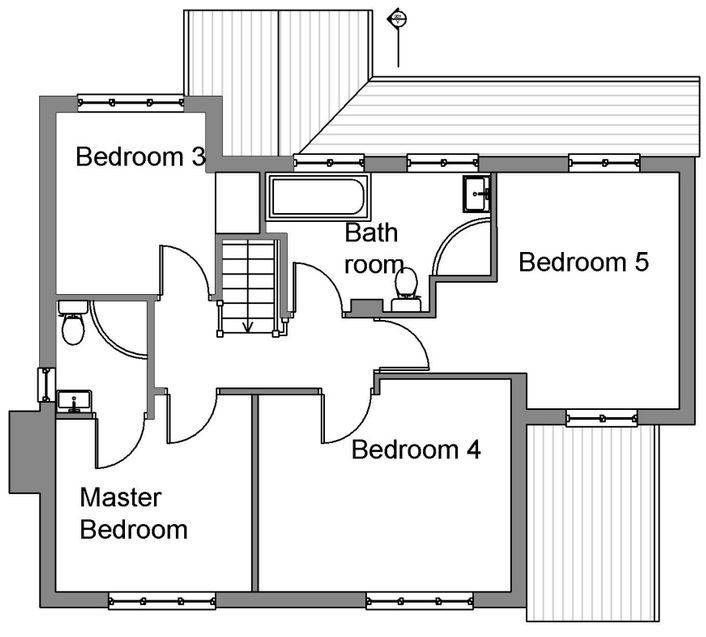


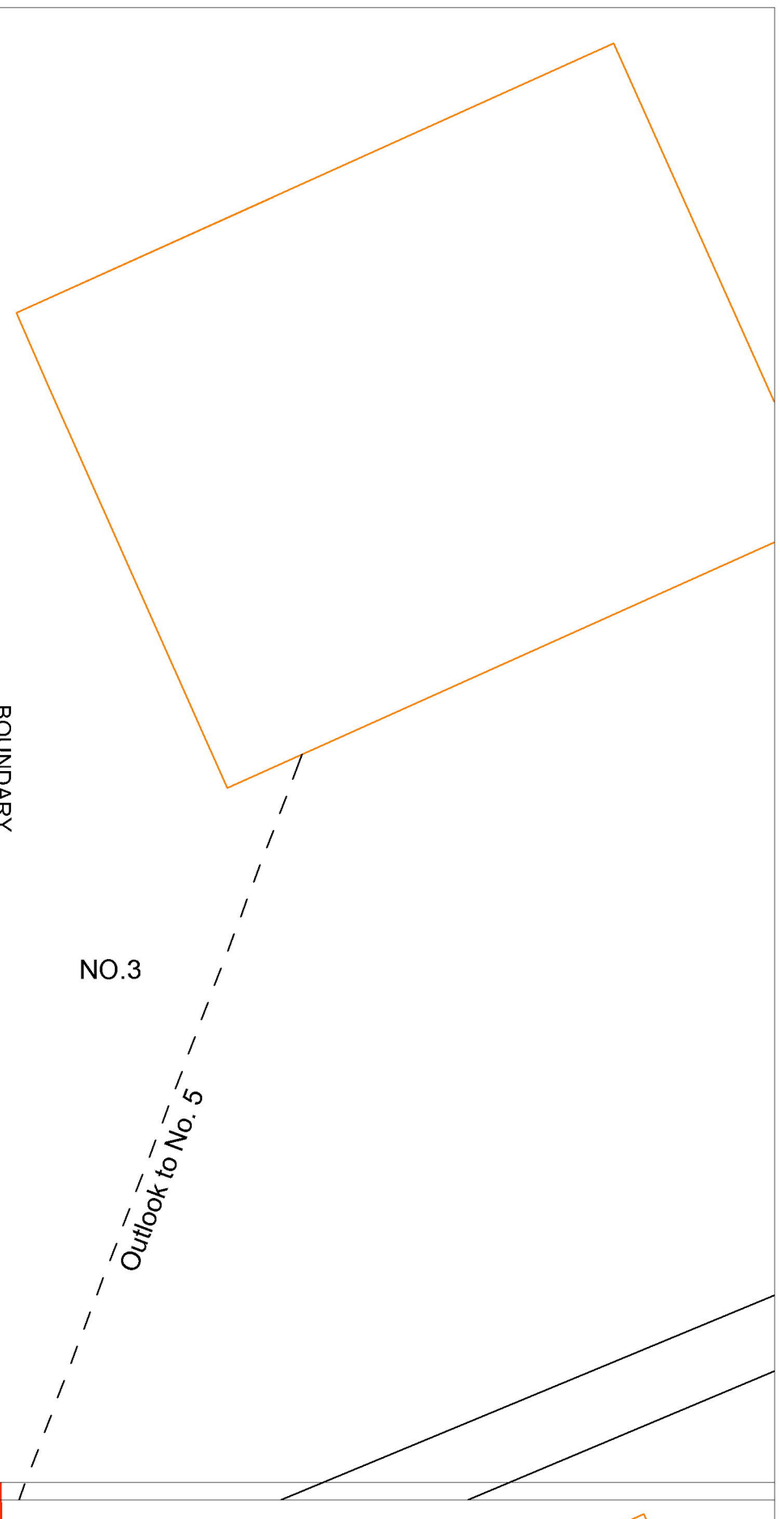



PLA EXISTING 1ST FLOOR PLAN
Scale 1:100

0 1 2 3 4 5

EXISTING FIRST FLOOR PLAN AS ON
30 JUNE 2026

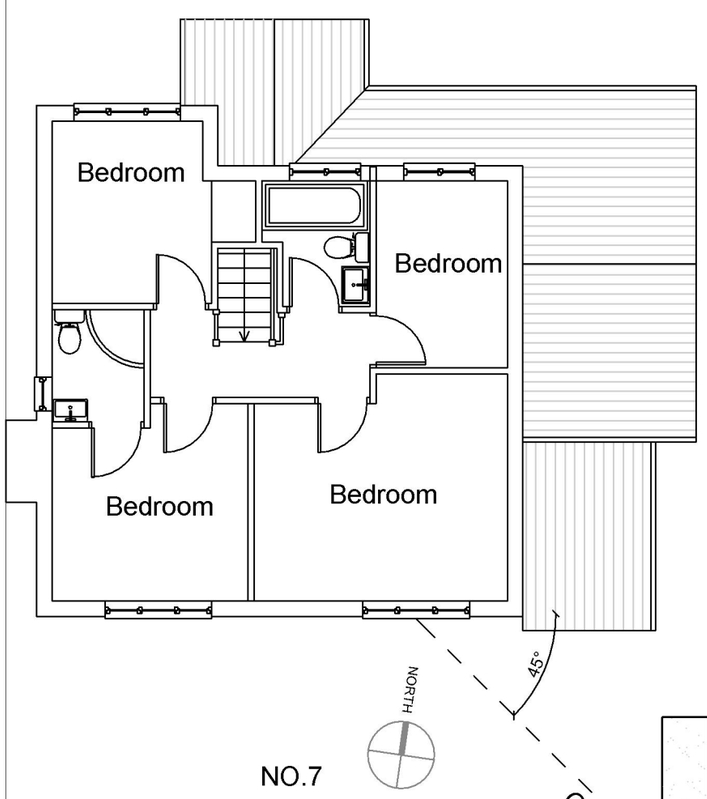

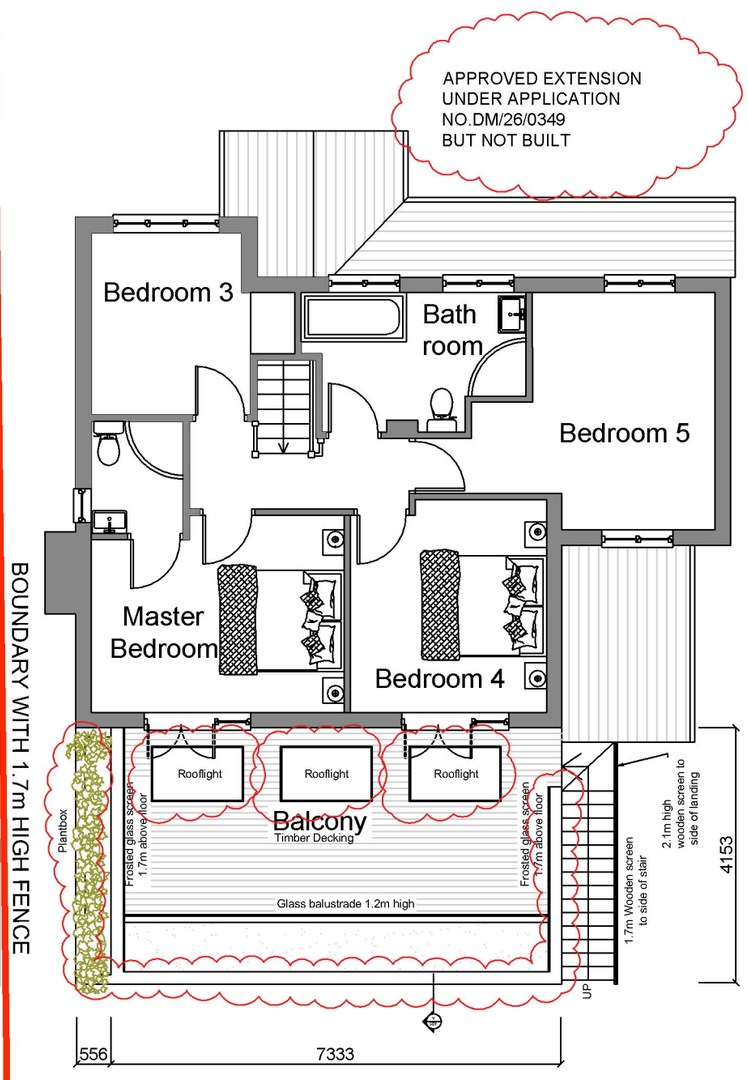

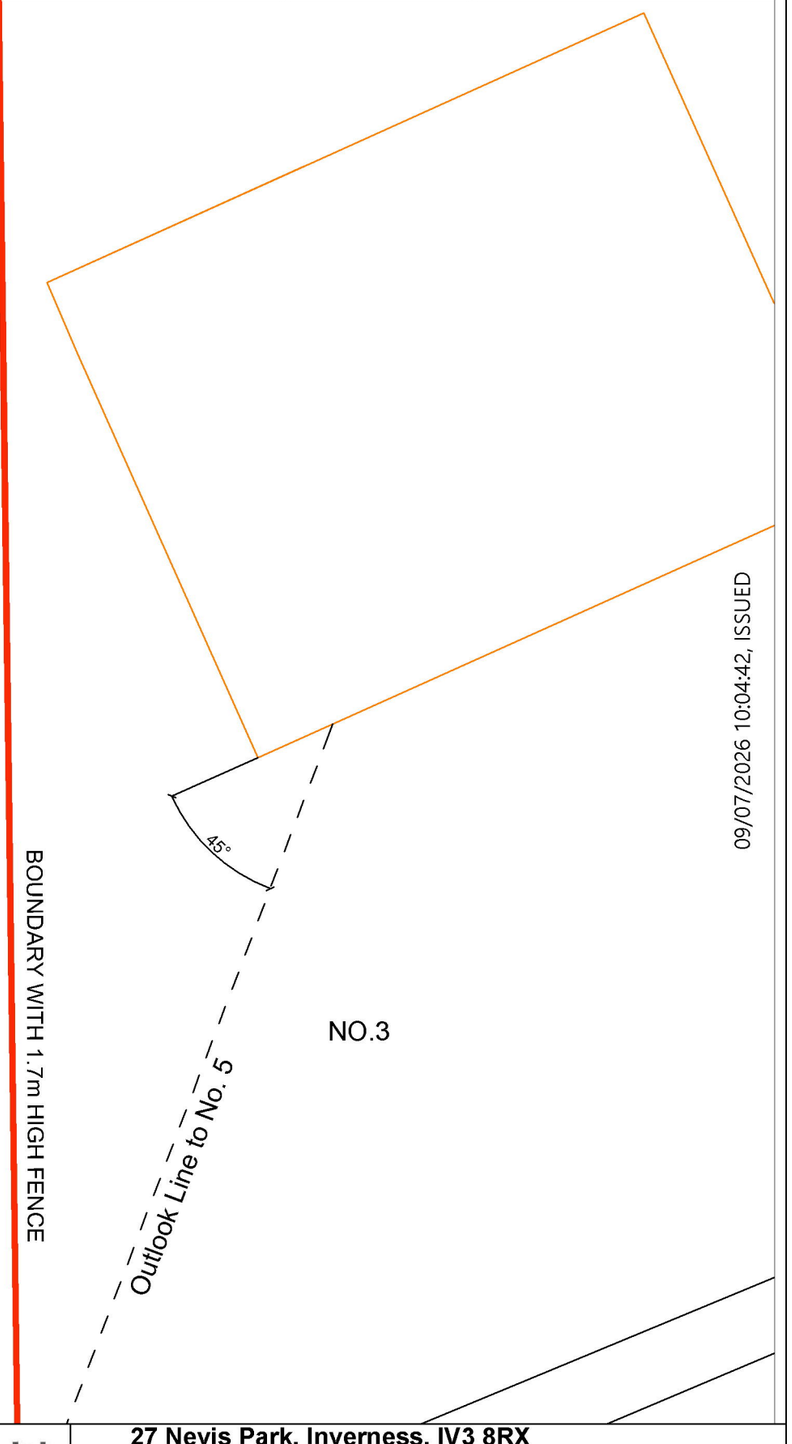

PLA PROPOSED 1ST FLOOR PLAN
Scale 1:100

0 1 2 3 4 5

PROJECT REAR GROUND FLOOR EXTENSION WITH BALCONY OVER		Frank Smith Architecture & Interior Design	27 Nevis Park, Inverness, IV3 8RX Franksmith@franksmitharchitecture.co.uk Mob: 075 18 75 6845	
SITE ADDRESS 5 DEXTER DRIVE, EAST GRINSTEAD, RH19 4 SU	IMPORTANT: THIS DRAWING IS FOR PLANNING PURPOSES. OBTAIN BUILDING REGULATION COMPLIANCE DRAWINGS FOR CONSTRUCTION. CHECK ALL DIMENSIONS ON SITE AND REPORT DISCREPANCIES TO THE DESIGNER / RESPONSIBLE PERSON.	**PLANNING APPLICATION** PROPOSED 1ST FLOOR PLAN FOR APPLICATION NO. DM/26/1444	**SCALE** 1:100@ A2	**DRAWING NUMBER** 25015-PLA-507 REV001