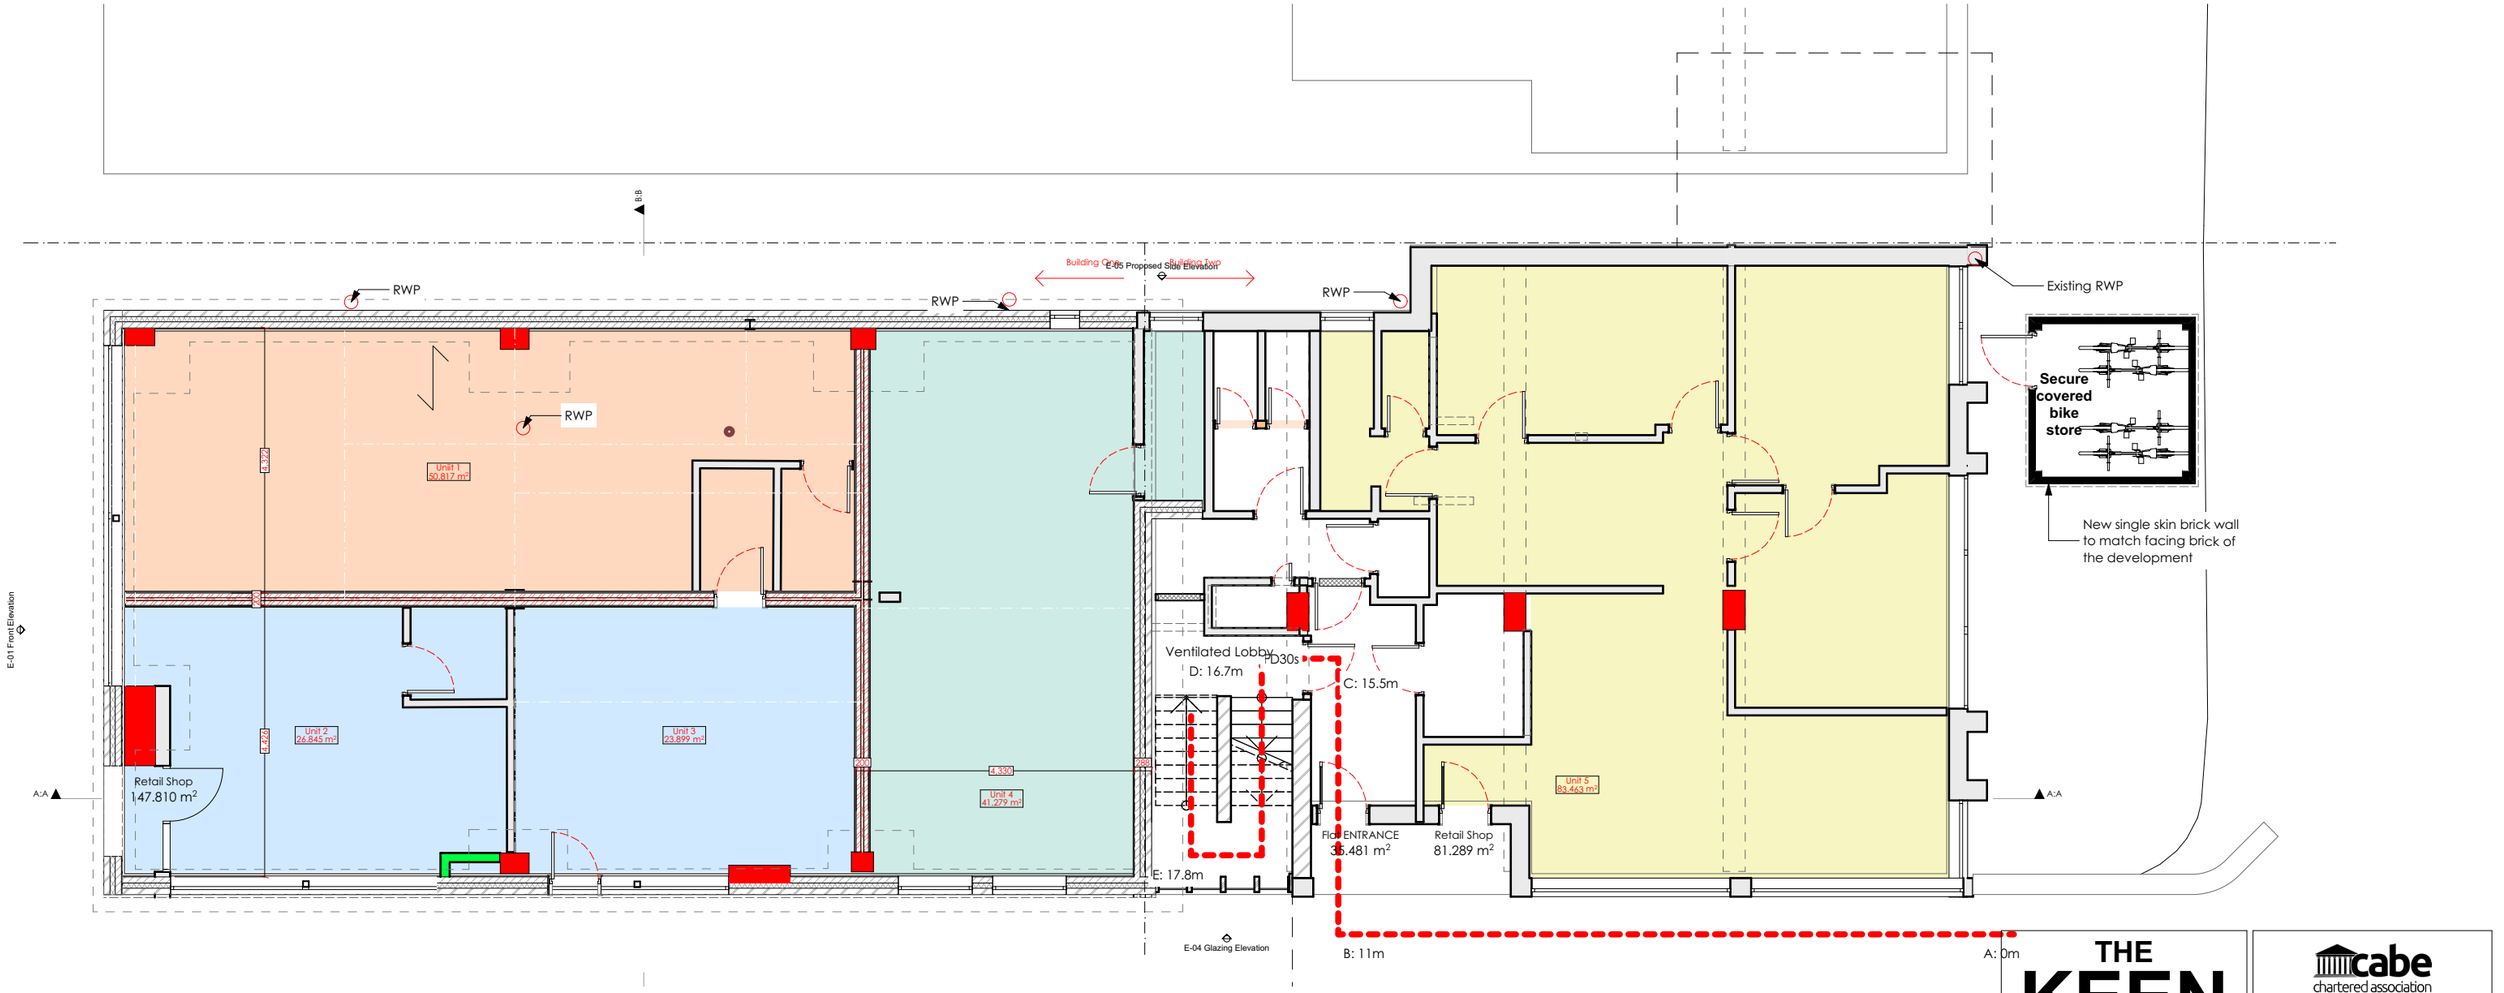



Scale : 1:100

Proposed Ground Floor Plan

© This drawing remains the property of The Keen Partnership and shall not be copied without prior written consent.

All dimensions to be checked on site and any discrepancies to be reported before work commences.

Notes:

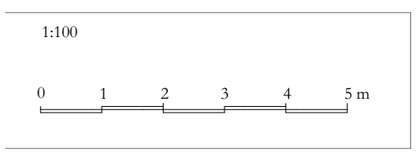

THE KEEN PARTNERSHIP
The Courtyard
Edinburgh Road
Reading RG30 2UA
Tel: 0118 9510 855
Fax: 0118 9510 866
chris@keenpartnership.co.uk
www.keenpartnership.co.uk

cabe chartered association of building engineers

RICS

Client:

Job Title:
66 Burges Hill West Sussex

Drawing Title:
Proposed cycle Storage

Drawing Date:	Status:		
15.02.22	**PL. Conditions**		
Issue Date:	Drawn By:	Scale:	
27/07/2026	**CP**	**1:100@A3**	

Drawing No:	Rev:
PLC-02	