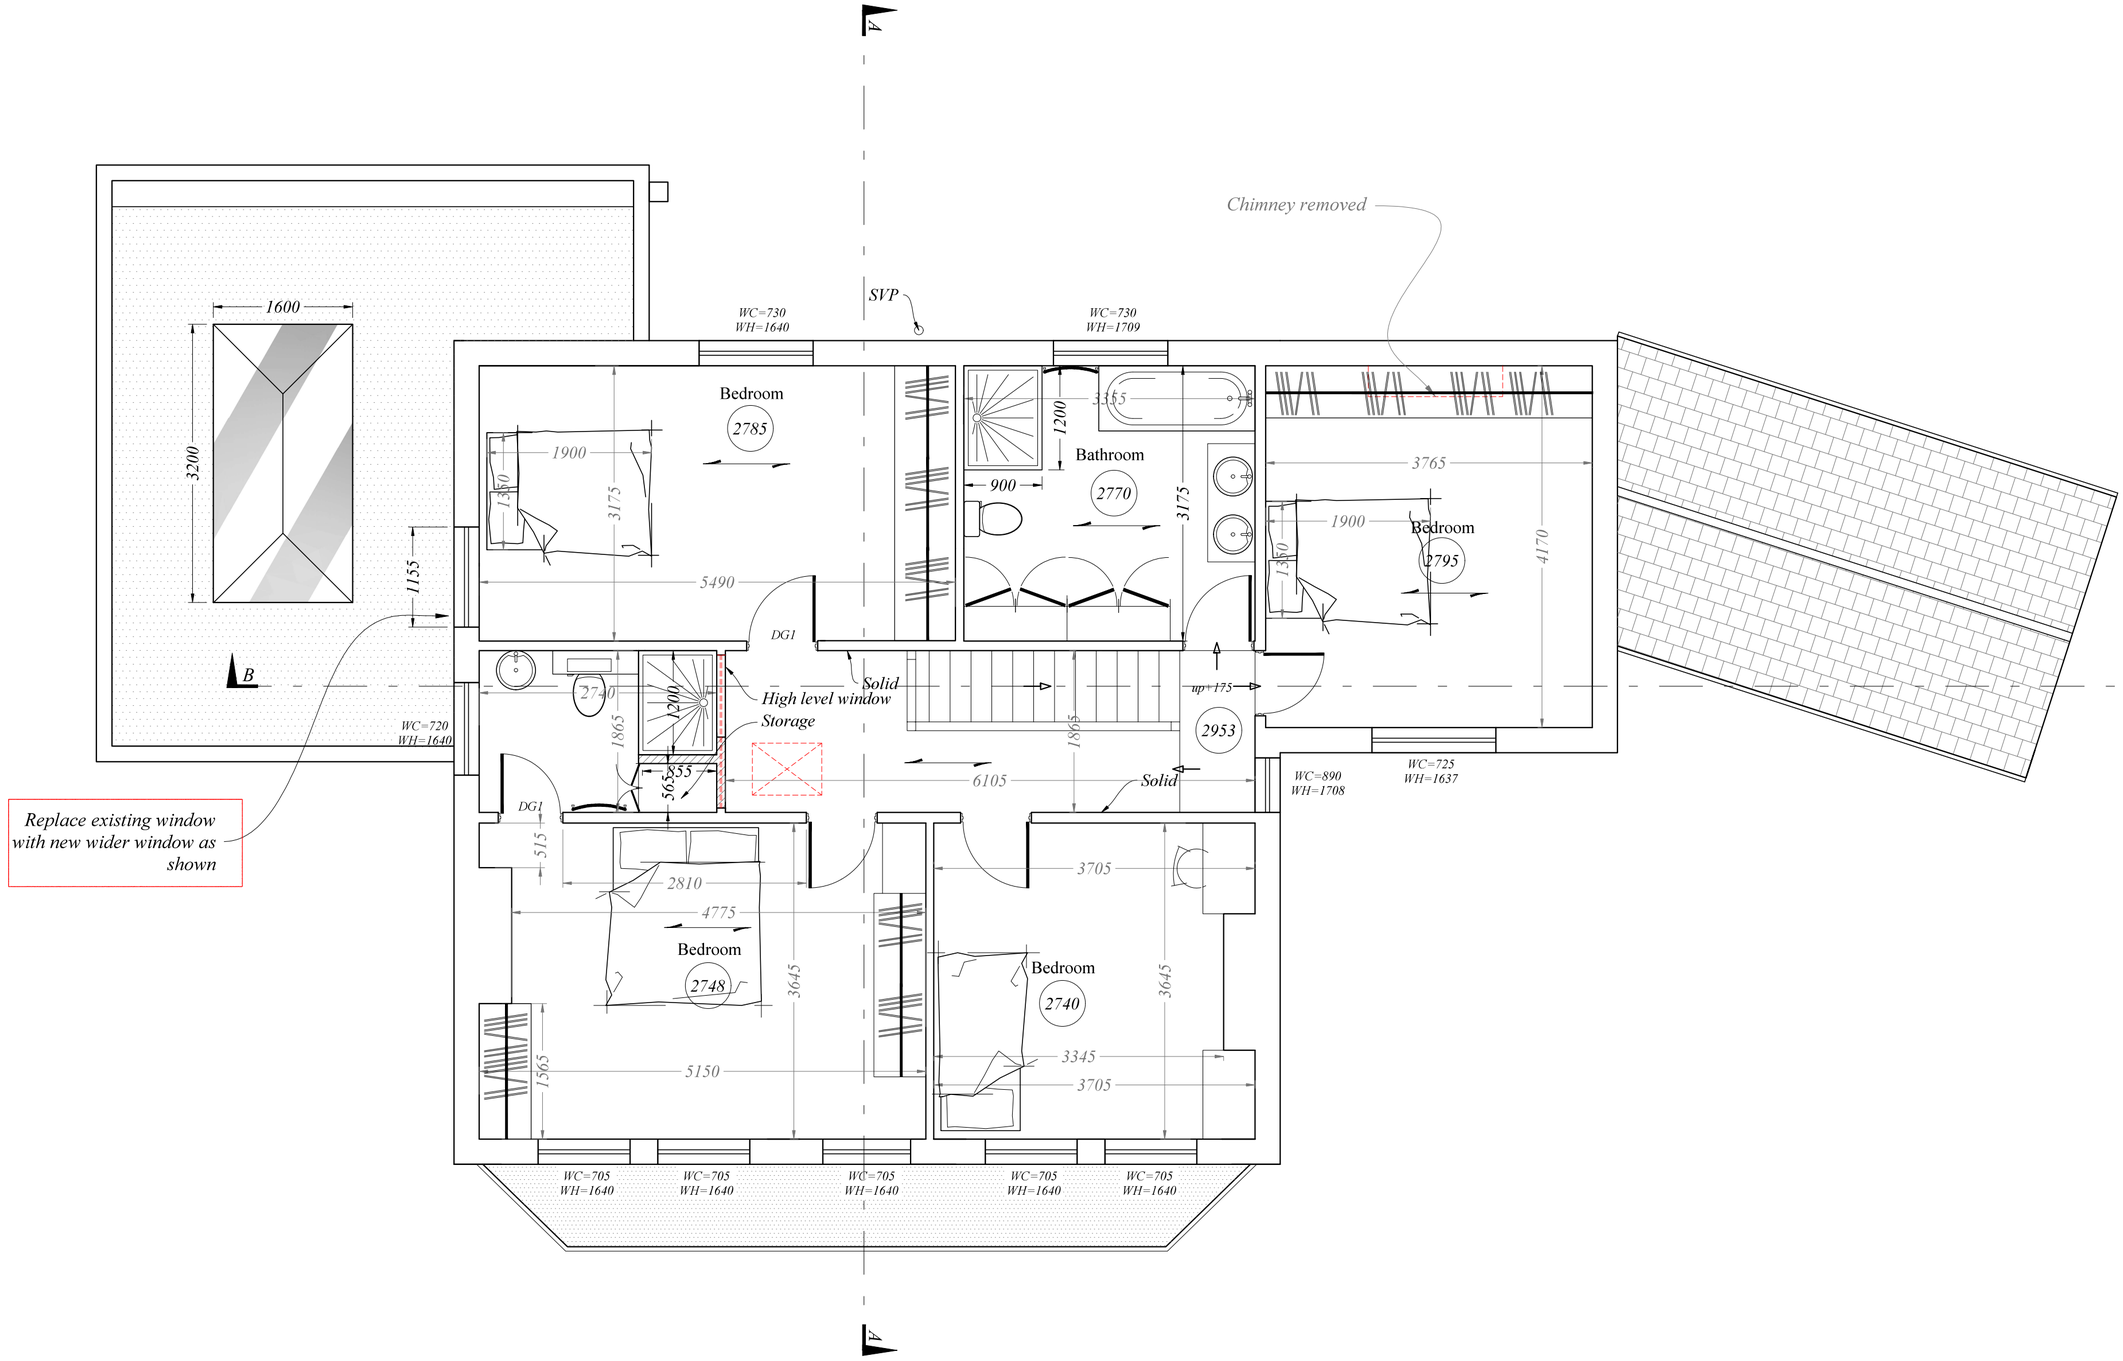


Replace existing window with new wider window as shown

First Floor Plan

METRES

0 5

SCALE

A 16.09.26 DRAWING REVISED

rev	date	description

RB Design
Corner Cottage, The Limes, Felbridge, East Grinstead, RH19 2QX
Tel: 01342 523 766 Mob 07988 998 928 e.mail: info@rossbowditchdesign.co.uk

project	drawing	date	job no
7 Portland Road, EAST GRINSTEAD RH19 4EB	WORKS	11.05.26	
client Mr O.David & Ms T. Marking	PLANS PROPOSED	scale @ 1:50	dwg no PLN 07 rev