NB: Rear of house & Garage shown indicatively - not fully surveyed.

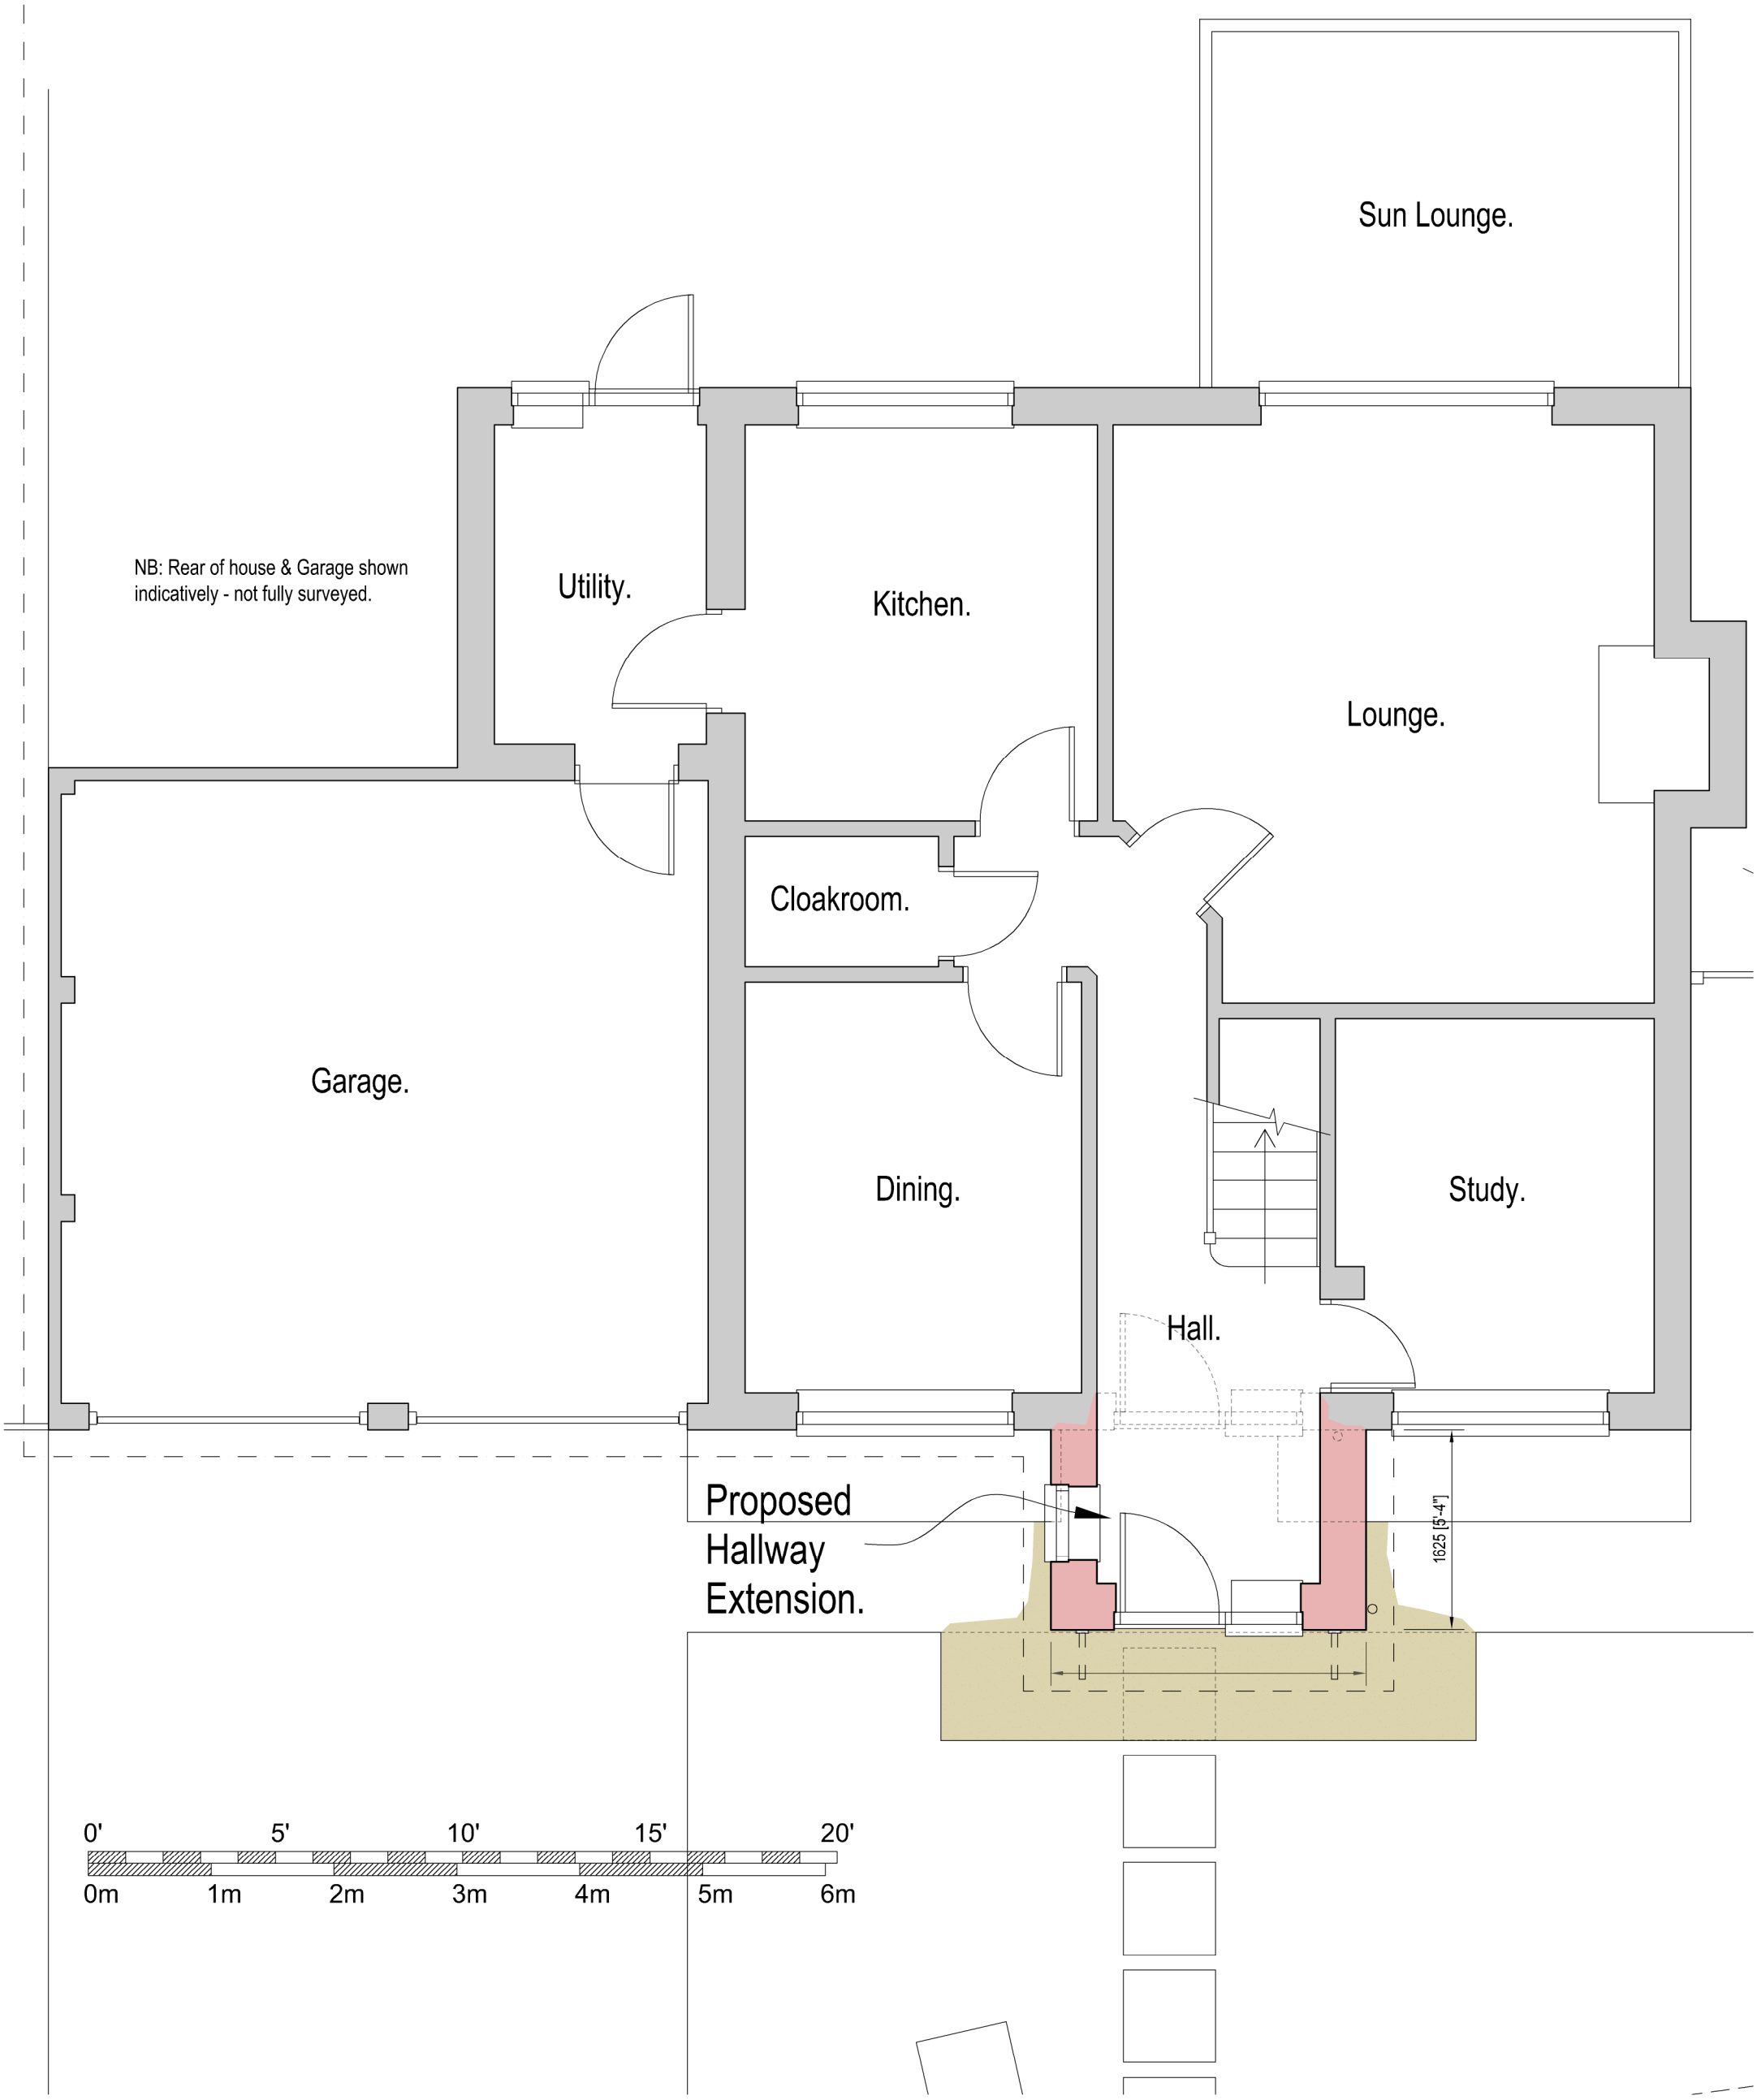

Rev.	Date	Initials	Notes

Chris Neale.
Architectural & Planning Consultant.
12, Stockwell Road, East Grinstead,
W. Sussex, RH19 4AU. 01342 326281

Project
Extension to :-
11 Dexter Drive, East Grinstead,
West Sussex, RH19 4SU.

Client Peta Kinsville-Heyne

Title Ground Floor Plan as Proposed

Drawn CJN
Scale 1:50 @ A3
Date Nov. 2024

Drawing No. P 24-04-10 TP Rev.

Do not scale from this drawing. All figured dimensions to be checked on site before construction and any discrepancies to be notified immediately.

©The design is copyright.

PRELIMINARY, liable to change without notice, not for construction