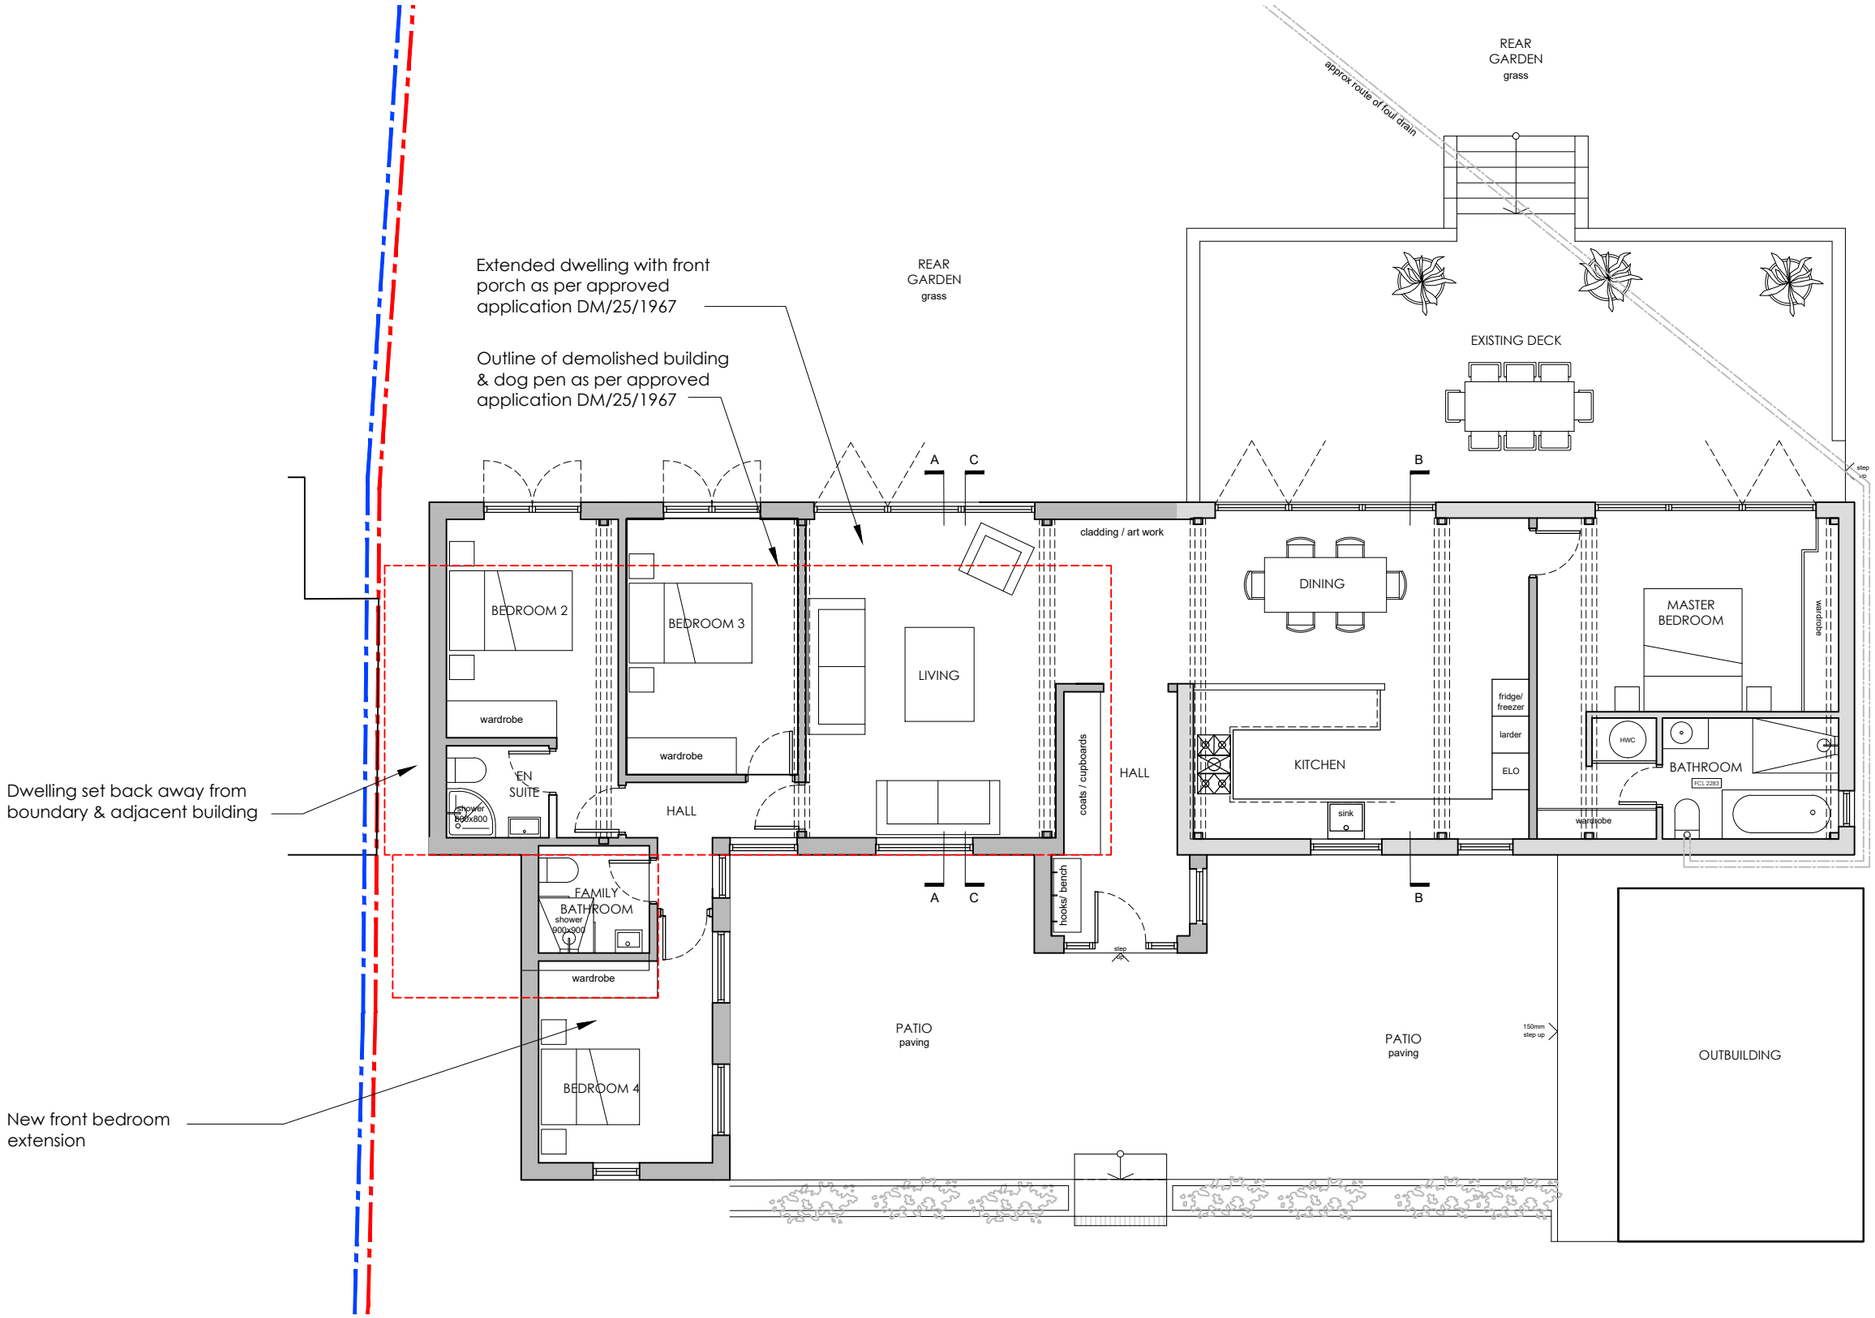


1 PROPOSED GROUND FLOOR PLAN
SCALE 1:100

0 1 2 3 4 5m

N

EXISTING

PROPOSED

REVISIONS

STATUS
PROPOSED

PROJECT
THE STABLES, MILL HOUSE, ROWFANT

TITLE
PROPOSED GROUND FLOOR PLAN

SCALE	DATE	DRAWING NUMBER	REV
1:100	2026.05.04	201	*

VICTORIA MUSTARD ARCHITECT
135 Crawley Down Road, Felbridge, East Grinstead RH19 2PS
Mob 07779 245 093 vicki@victoriamustardarchitects.com